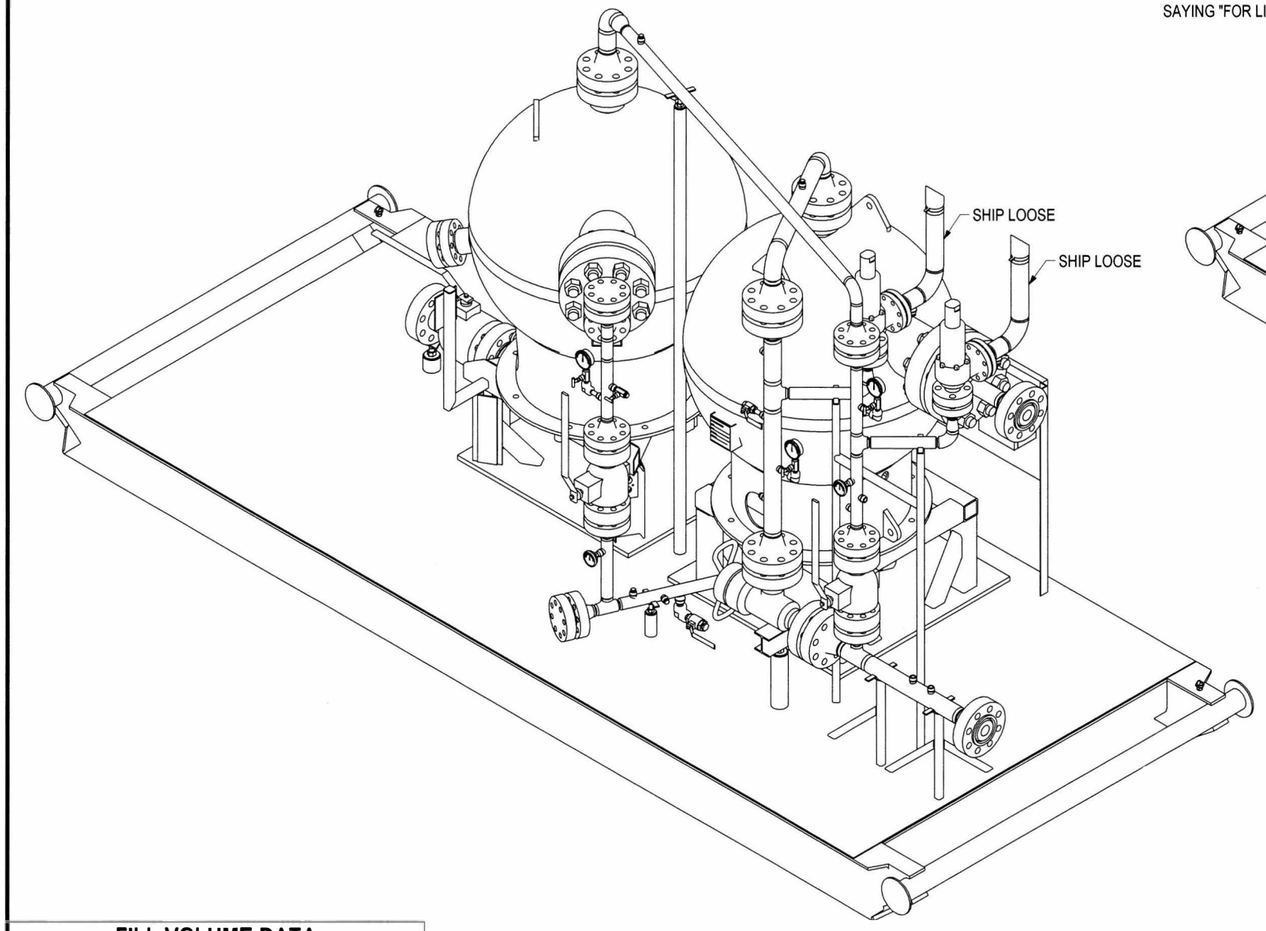

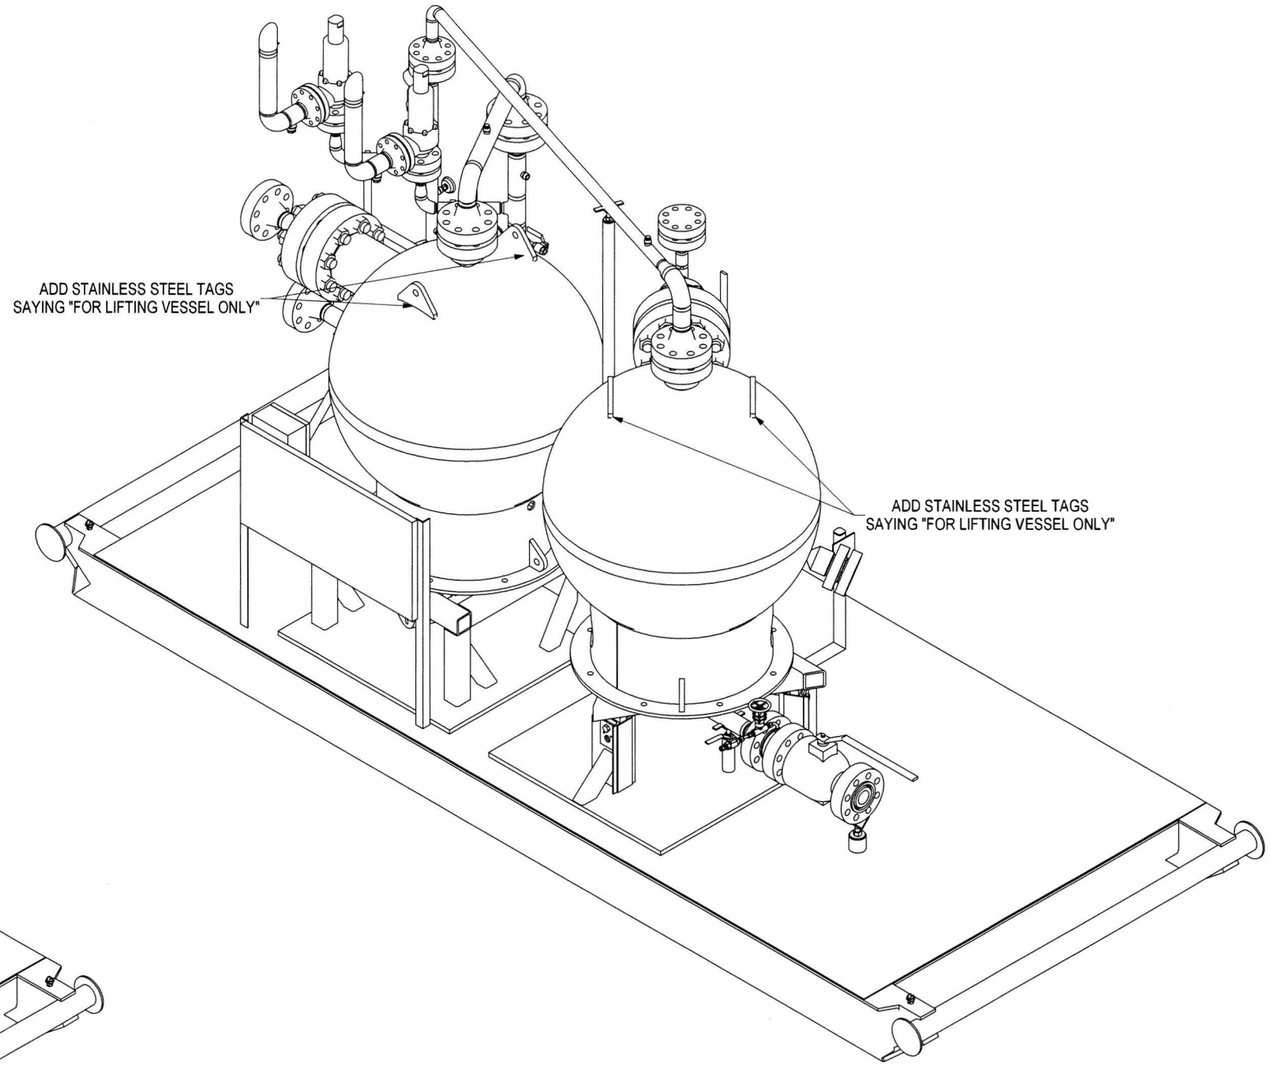

FILL VOLUME DATA	
PIPING VOLUME:	16 L
VESSEL VOLUME:	1,898 L
TOTAL VOLUME:	1,914 L

SHIPPING DATA	
APPROX. OVERALL HEIGHT:	128 1/2"
APPROX. OVERALL LENGTH:	248"
APPROX. OVERALL WIDTH:	96 1/4"
APPROX. PACKAGE WEIGHT:	34,500 LBS

REV.	DATE	BY:	CHK:	APP:	DESCRIPTION
0	MAY 30/19	CSD	[illegible]	DY	ISSUED FOR CONSTRUCTION

DRAWING REVISIONS

ISSUED FOR CONSTRUCTION

SIGNED: _____

DATE: _____

W.O.: _____

S/N: _____

ALL DIMENSIONS IN INCHES

ORIGINAL

SegreTECH INC.
P.O. BOX 6280, INNISFAIL, AB T4G 1S9
PH: (403) 452-1457

PROJECTION:

SCALE: AS NOTED

WEIGHT: (APPROX. LBS)

DUAL 48" ID SPHERE, 3.625" THK WALL
2500# SOUR SERVICE, SAND SEPARATOR PACKAGE
US DESIGN

GENERAL ARRANGEMENT - ISOMETRIC VIEWS

DWN:	CHK:	APP:
CSD	[illegible]	DY
DATE: MAY 30/19	DATE: JUN 10 2019	DATE: JUN 10 2019

SHEET:	DWG:	REV:
1 OF 5	10796-005-G-000	0

COPYRIGHT © 2012 NWP THIS DRAWING IS PROPERTY OF SEGRETECH INC. AND MAY NOT BE REPRODUCED WITHOUT PERMISSION. THIS DRAWING MUST BE RETURNED UPON REQUEST.

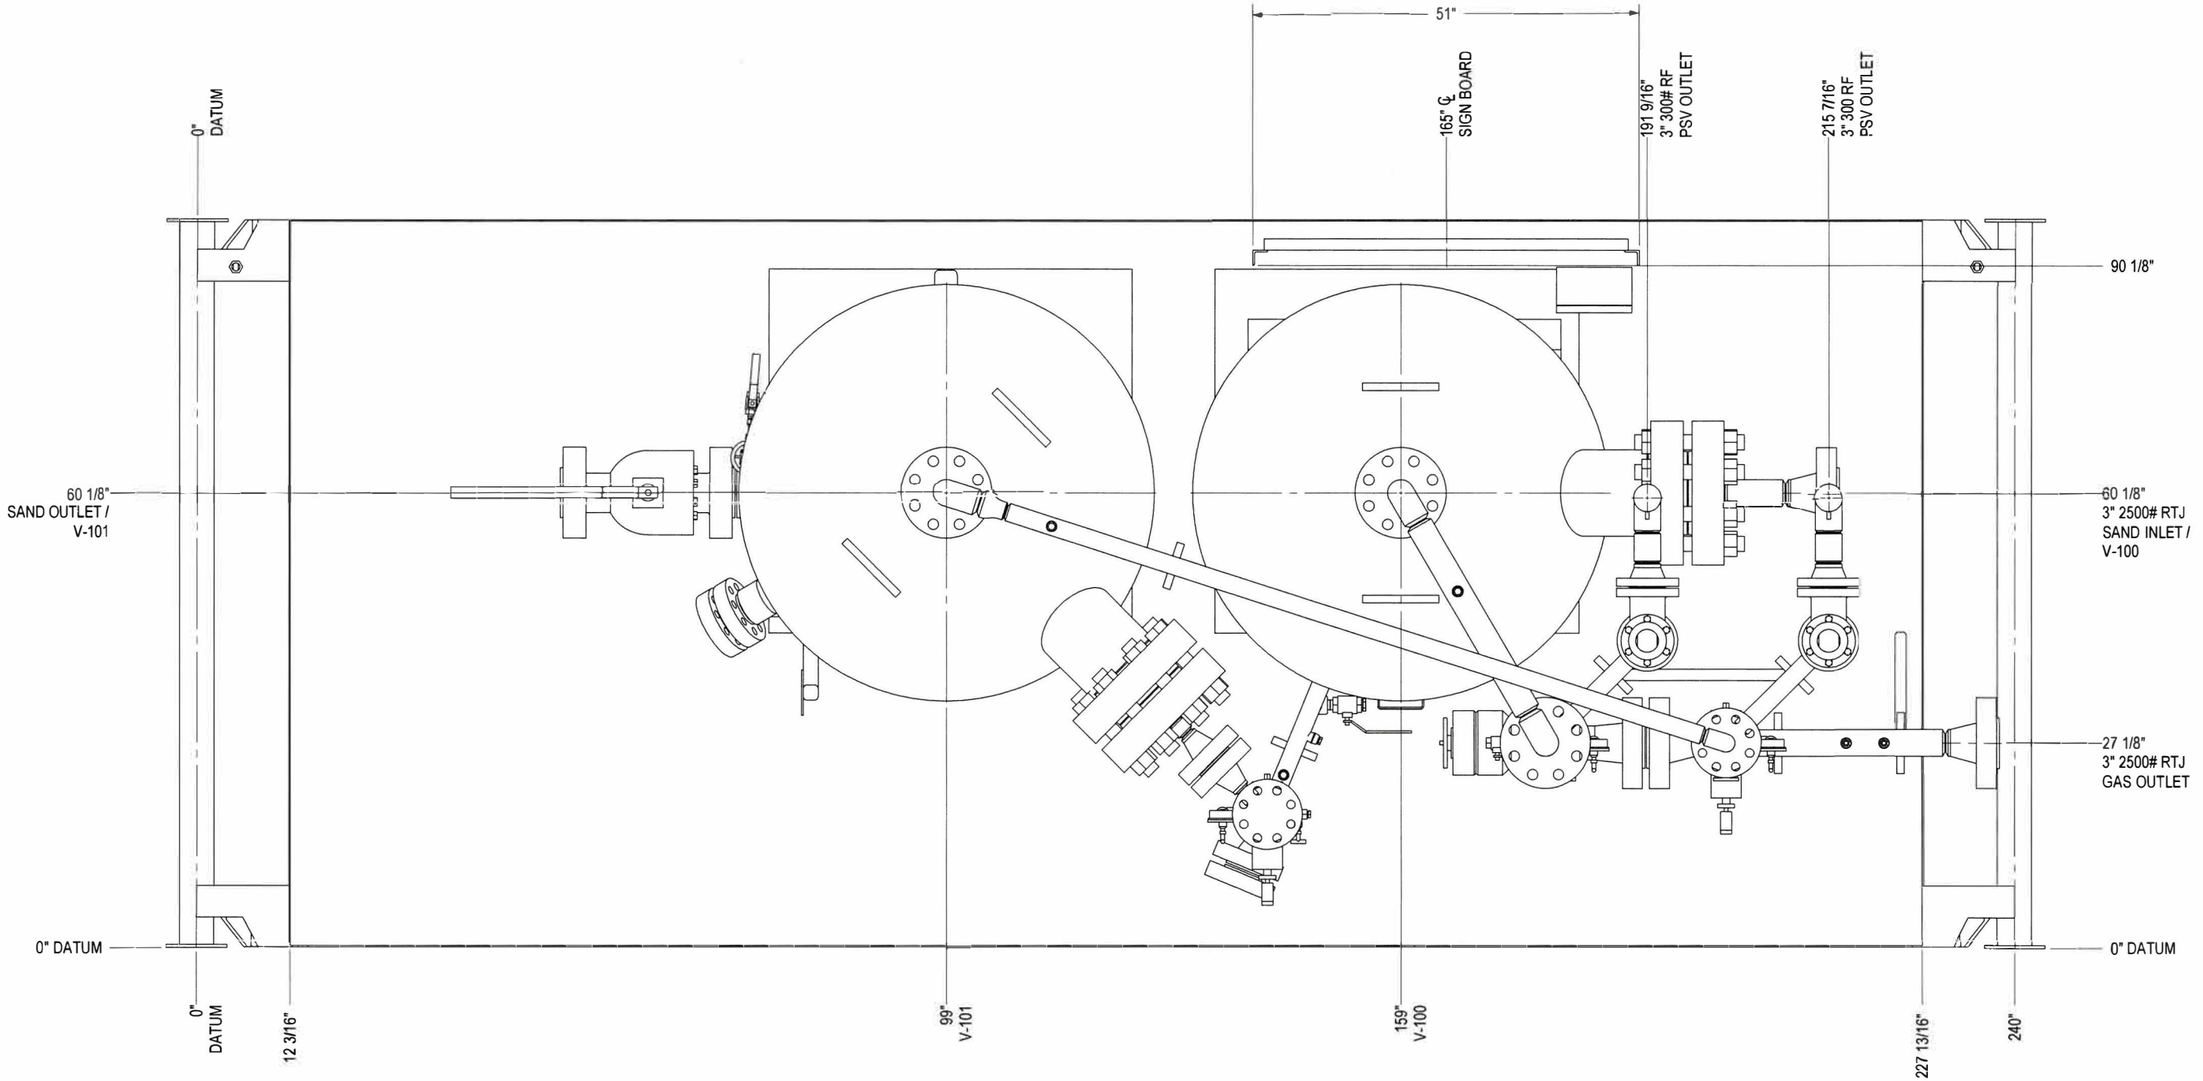

ORIGINAL

REV.	DATE	BY:	CHK:	APP:	DESCRIPTION
0	MAY 30/19	CSD		DY	ISSUED FOR CONSTRUCTION

DRAWING REVISIONS

ISSUED FOR CONSTRUCTION

SIGNED: _____

DATE: _____

W.O.: _____

S/N: _____

ALL DIMENSIONS IN INCHES

SegreTECH INC.

P.O. BOX 6280, INNISFAIL, AB T4G 1S9
PH: (403) 452-1457

DUAL 48" ID SPHERE, 3.625" THK WALL
2500# SOUR SERVICE, SAND SEPARATOR PACKAGE
US DESIGN

GENERAL ARRANGEMENT - PLAN VIEW

DWN: CSD	CHK:	APP: DY			
DATE: MAY 30/19	DATE: JUN 10 2019	DATE: JUN 10 2019			
PROJECTION:	SCALE: AS NOTED	WEIGHT: [APPROX. LBS]	SHEET: 2 OF 5	DWG: 10796-005-G-000	REV: 0

COPYRIGHT © 2012 NWP THIS DRAWING IS PROPERTY OF SEGRETECH INC. AND MAY NOT BE REPRODUCED WITHOUT PERMISSION. THIS DRAWING MUST BE RETURNED UPON REQUEST.

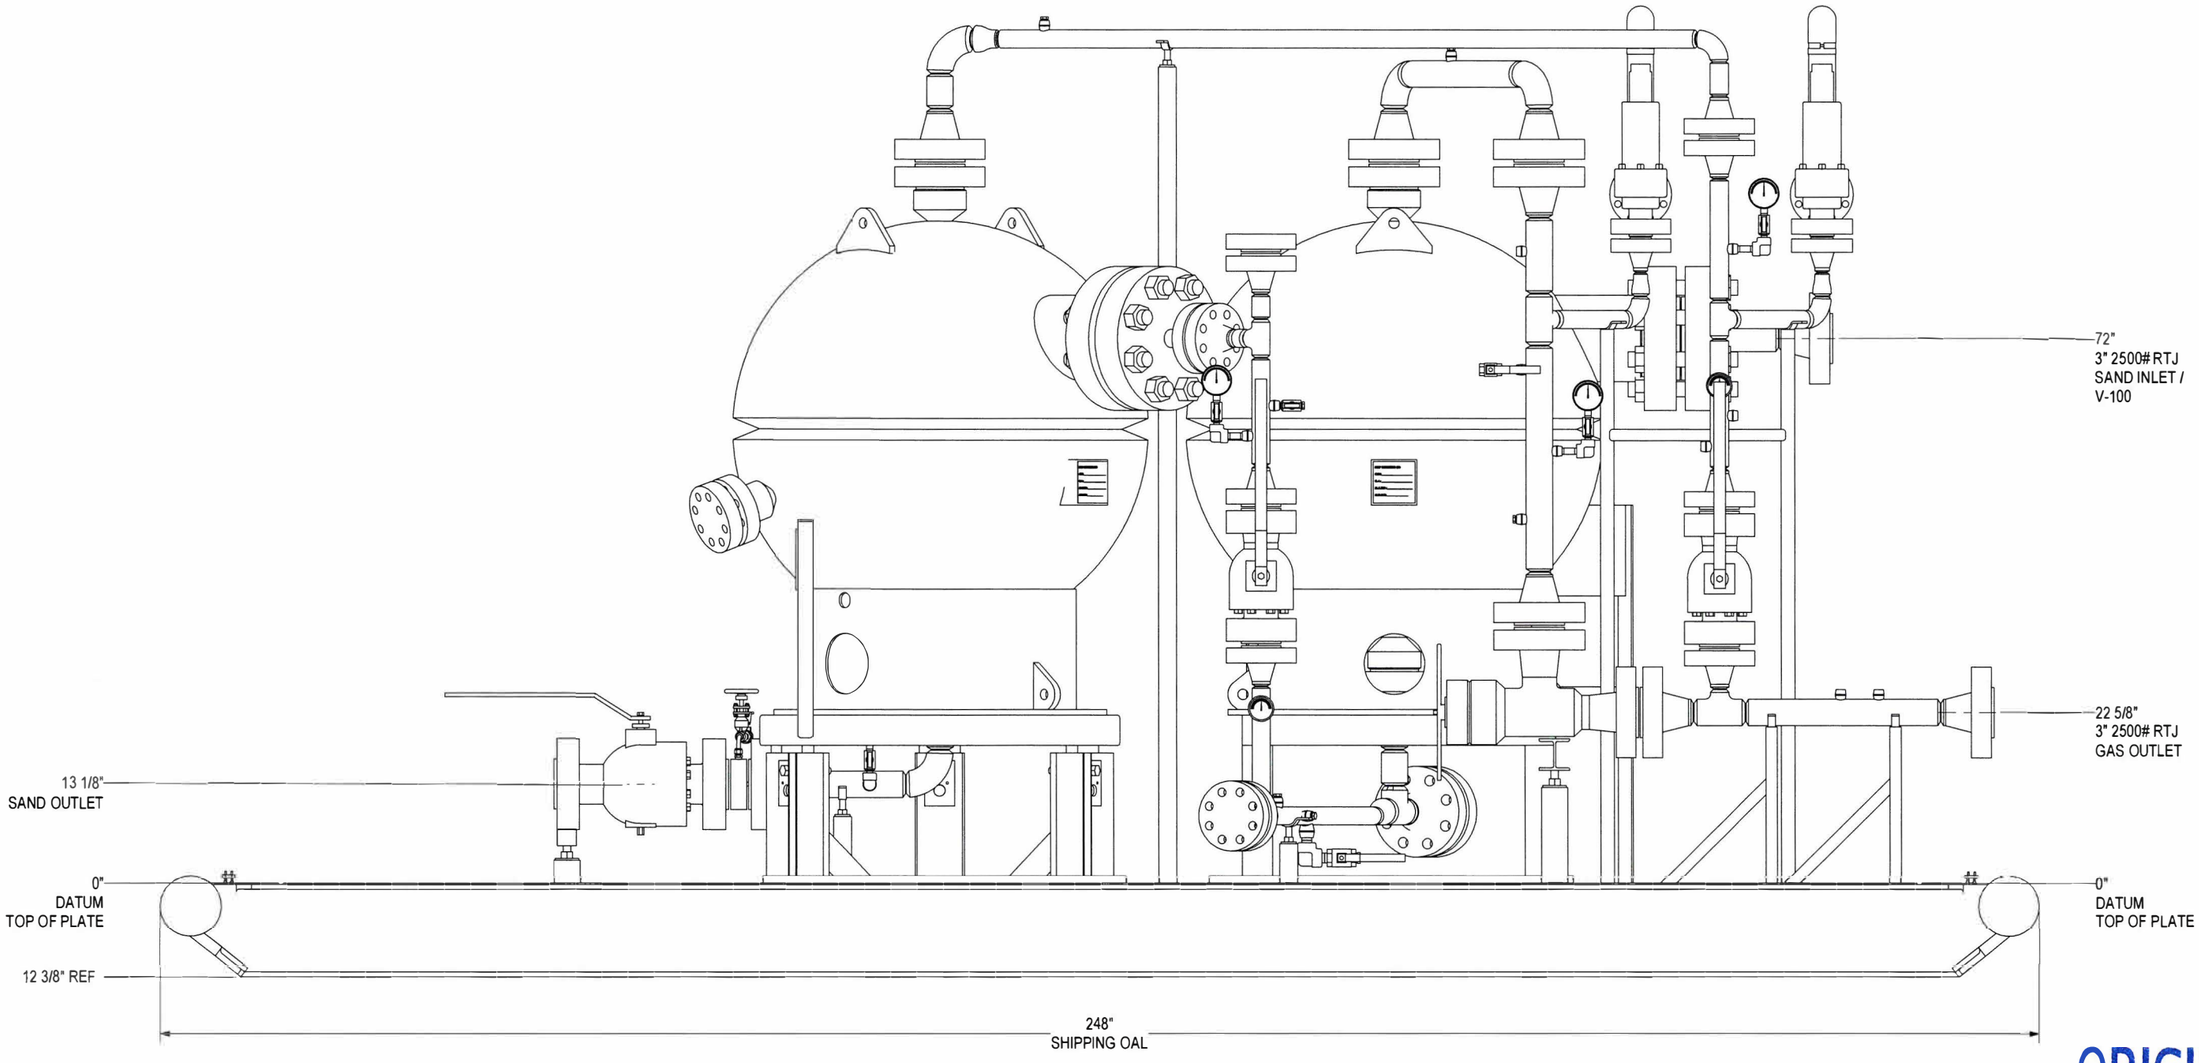

ORIGINAL

REV.	DATE	BY:	CHK:	APP:	DESCRIPTION
0	MAY 30/19	CSD	Q	DY	ISSUED FOR CONSTRUCTION

DRAWING REVISIONS

ISSUED FOR CONSTRUCTION

SIGNED: _____

DATE: _____

W.O.: _____

S/N: _____

ALL DIMENSIONS IN INCHES

SegreTECH INC.
P.O. BOX 6280, INNISFAIL, AB T4G 1S9
PH: (403) 452-1457

PROJECTION:

SCALE: AS NOTED

WEIGHT: (APPROX. LBS)

DUAL 48" ID SPHERE, 3.625" THK WALL
2500# SOUR SERVICE, SAND SEPARATOR PACKAGE
US DESIGN

GENERAL ARRANGEMENT - FRONT VIEW

DWN:	CHK:	APP:
CSD	Q	DY
DATE: MAY 30/19	DATE: JUN 10 2019	DATE: JUN 10 2019

SHEET:	DWG:	REV:
3 OF 5	10796-005-G-000	0

COPYRIGHT © 2012 NWP THIS DRAWING IS PROPERTY OF SEGRETECH INC. AND MAY NOT BE REPRODUCED WITHOUT PERMISSION. THIS DRAWING MUST BE RETURNED UPON REQUEST.

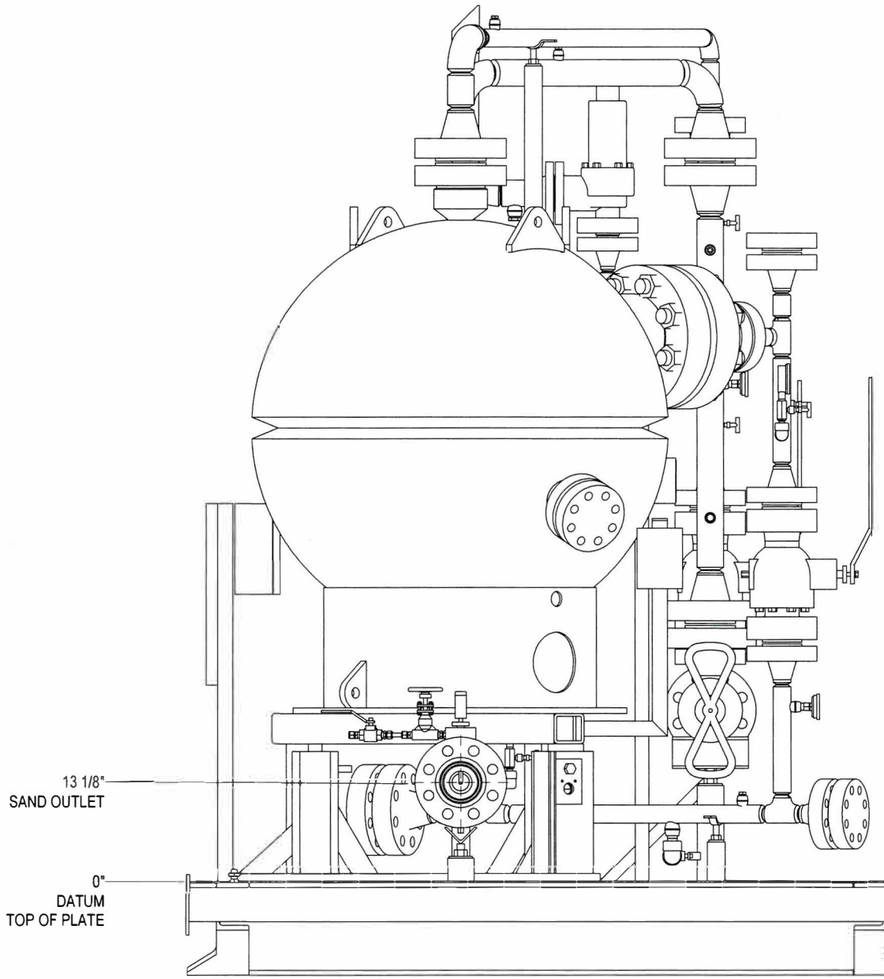

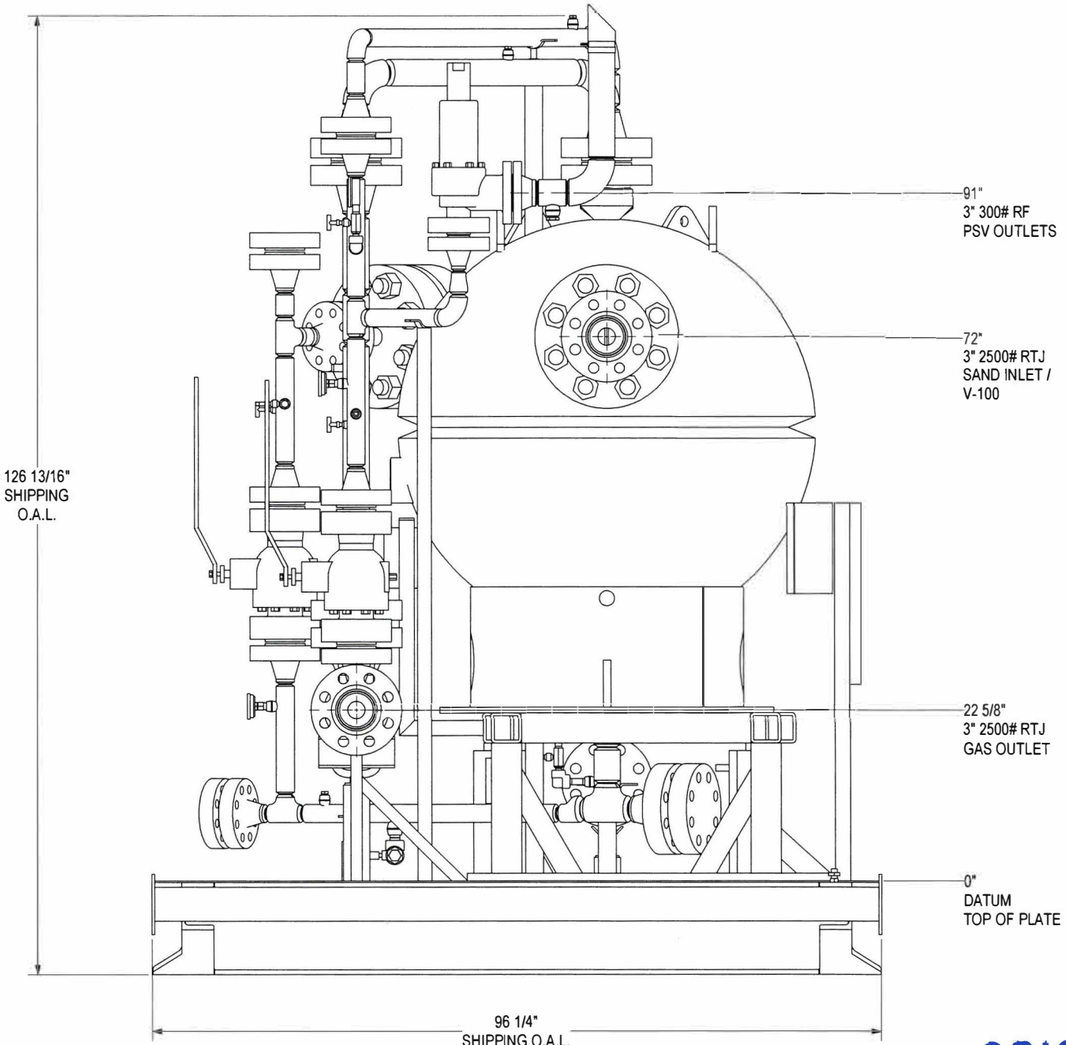

ORIGINAL

REV.	DATE	BY:	CHK:	APP:	DESCRIPTION
0	MAY 30/19	CSD	D	DY	ISSUED FOR CONSTRUCTION

DRAWING REVISIONS

ISSUED FOR CONSTRUCTION

SIGNED: _____

DATE: _____

W.O.: _____

S/N: _____

ALL DIMENSIONS IN INCHES

SegreTECH INC.
P.O. BOX 6280, INNISFAIL, AB T4G 1S9
PH: (403) 452-1457

PROJECTION:

SCALE: AS NOTED

WEIGHT: (APPROX. LBS)

DUAL 48" ID SPHERE, 3.625" THK WALL
2500# SOUR SERVICE, SAND SEPARATOR PACKAGE
US DESIGN

GENERAL ARRANGEMENT - LEFT AND RIGHT VIEWS

DWN:	CHK:	APP:
CSD	D	DY
DATE: MAY 30/19	DATE: JUN 10 2019	DATE: JUN 10 2019

SHEET: 4 OF 5

DWG: 10796-005-G-000

REV: 0

COPYRIGHT © 2012 NWP THIS DRAWING IS PROPERTY OF SEGRETECH INC. AND MAY NOT BE REPRODUCED WITHOUT PERMISSION. THIS DRAWING MUST BE RETURNED UPON REQUEST.

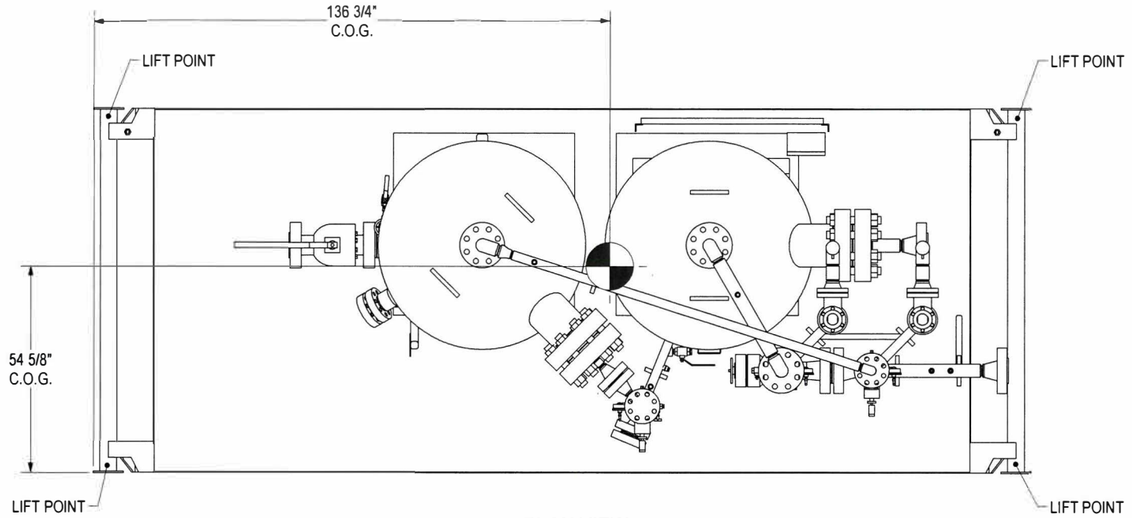

PLAN VIEW
SCALE: 1:40

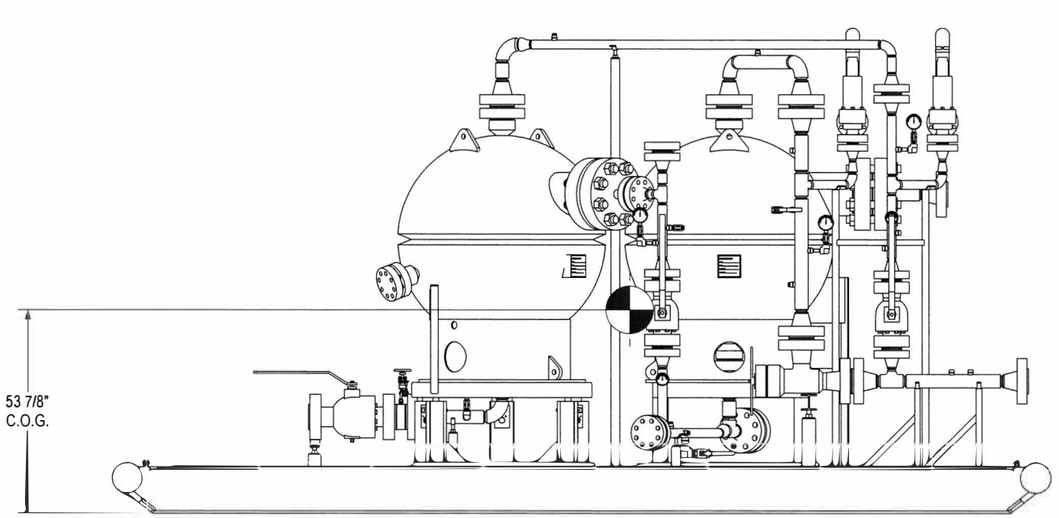

FRONT VIEW
SCALE: 1:40

ORIGINAL

REV.	DATE	BY:	CHK:	APP:	DESCRIPTION
0	MAY 30/19	CSD	[illegible]	DY	ISSUED FOR CONSTRUCTION

DRAWING REVISIONS

ISSUED FOR CONSTRUCTION

SIGNED: _____

DATE: _____

W.O.: _____

S/N: _____

ALL DIMENSIONS IN INCHES

SegreTECH INC.
P.O. BOX 6280, INNISFAIL, AB T4G 1S9
PH: (403) 452-1457

DUAL 48" ID SPHERE, 3.625" THK WALL
2500# SOUR SERVICE, SAND SEPARATOR
PACKAGE US DESIGN

PACKAGE CENTER OF GRAVITY

DWN:	CSD	CHK:	[illegible]	APP:	DY
DATE:	MAY 30/19	DATE:	JUN 10 2019	DATE:	JUN 10 2019

PROJECTION: SCALE: AS NOTED
WEIGHT: (APPROX. LBS)

SHEET:	DWG:	REV:
5 OF 5	10796-005-G-000	0

COPYRIGHT © 2012 NWP THIS DRAWING IS PROPERTY OF SEGRETECH INC. AND MAY NOT BE REPRODUCED WITHOUT PERMISSION. THIS DRAWING MUST BE RETURNED UPON REQUEST.