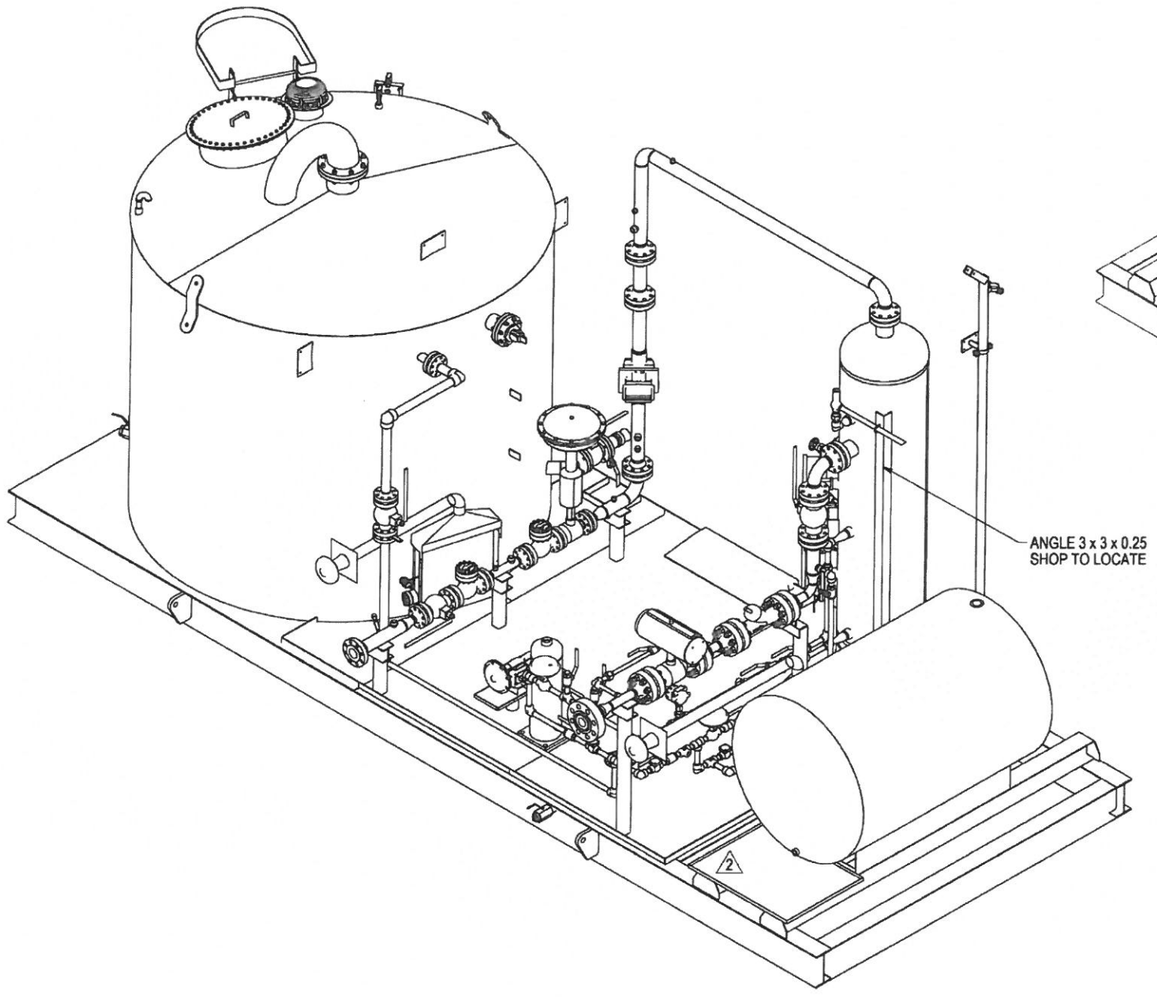

ALL VENTS OUT BACK

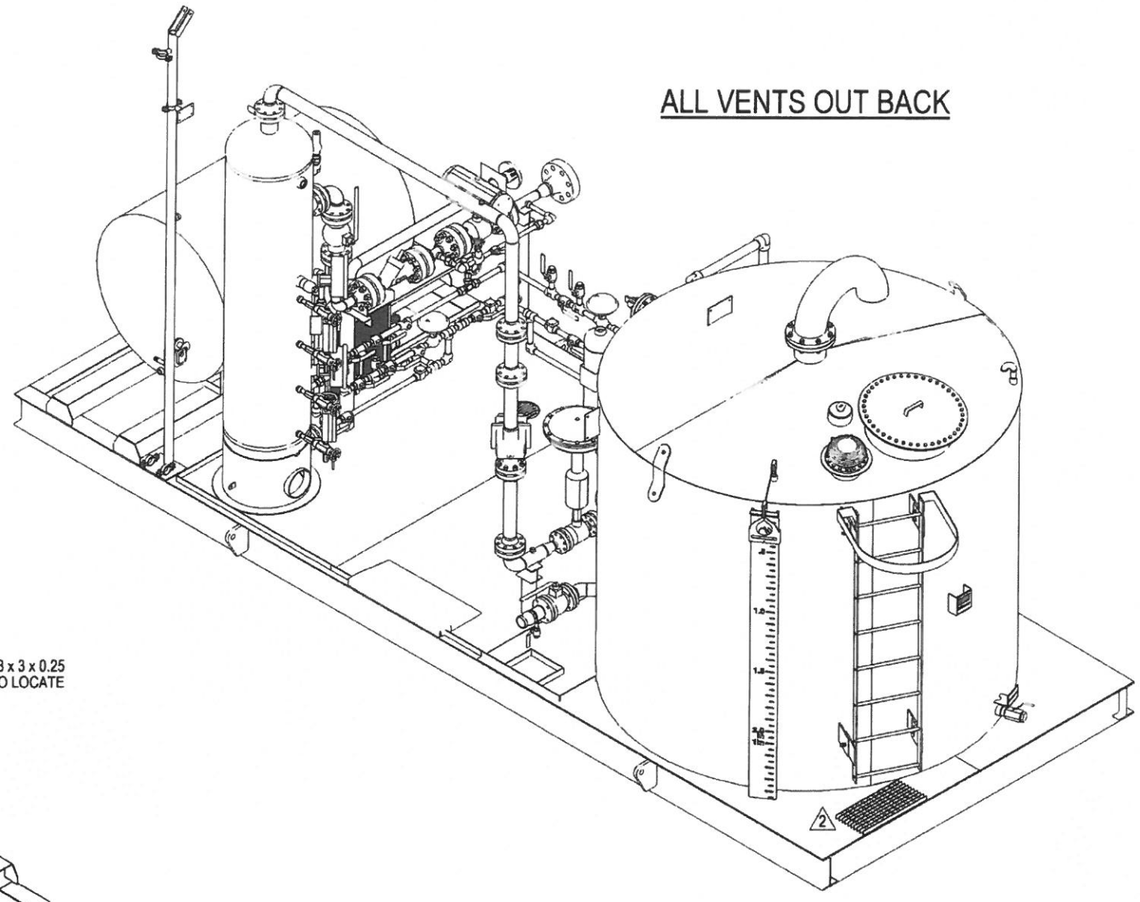

ORIGINAL

TOTAL PIPING CAPACITY: 1.86 CU.FT. / 0.05 CU.M.

SHIPPING DATA	
APPROX. OVERALL HEIGHT:	153 1/4"
APPROX. OVERALL LENGTH:	333 1/8"
APPROX. OVERALL WIDTH:	144"
APPROX. PACKAGE WEIGHT:	19,500 LBS.

REV.	DATE	BY:	CHK:	APP:	DESCRIPTION
2	APR 15/15	PA			ADDED LADDER GRATING & METHANOL DRIP PAN
1	MAR 27/15	PA	DF	SW	ADDED PIPE SUPPORT FOR PSV
0	FEB 24/15	PA	DF	SW	ISSUED FOR CONSTRUCTION
C	JAN 19/15	PA	-	-	RE-ISSUED FOR APPROVAL
B	JAN 06/15	PA	-	-	RE-ISSUED FOR APPROVAL
A	DEC 11/14	PA	-	-	ISSUED FOR APPROVAL

DRAWING REVISIONS

ISSUED FOR CONSTRUCTION

SIGNED: _____

DATE: _____

W.O.: _____

S/N: _____

ALL DIMENSIONS IN INCHES

NWP INDUSTRIES LP

P.O. BOX 6280, INNISFAIL, AB T4G 1S9
PH: (403) 227-4100 FAX: (403) 227-4102

PROJECTION:

SCALE: AS NOTED

WEIGHT: (APPROX. LBS)

24" SEPARATOR PACKAGE
C/W 100 BBL DOUBLE WALL TANK

GENERAL ARRANGEMENT - ISOMETRIC VIEWS

DWN:	CHK:	APP:
PA		
DATE: DEC 11/14	DATE: APR 15 2015	DATE: APR 15 2015

SHEET:	DWG:	REV:
1 OF 6	09289-001-G-000	2

COPYRIGHT © 2012 NWP THIS DRAWING IS PROPERTY OF NWP INDUSTRIES LP AND MAY NOT BE REPRODUCED WITHOUT PERMISSION. THIS DRAWING MUST BE RETURNED UPON REQUEST.

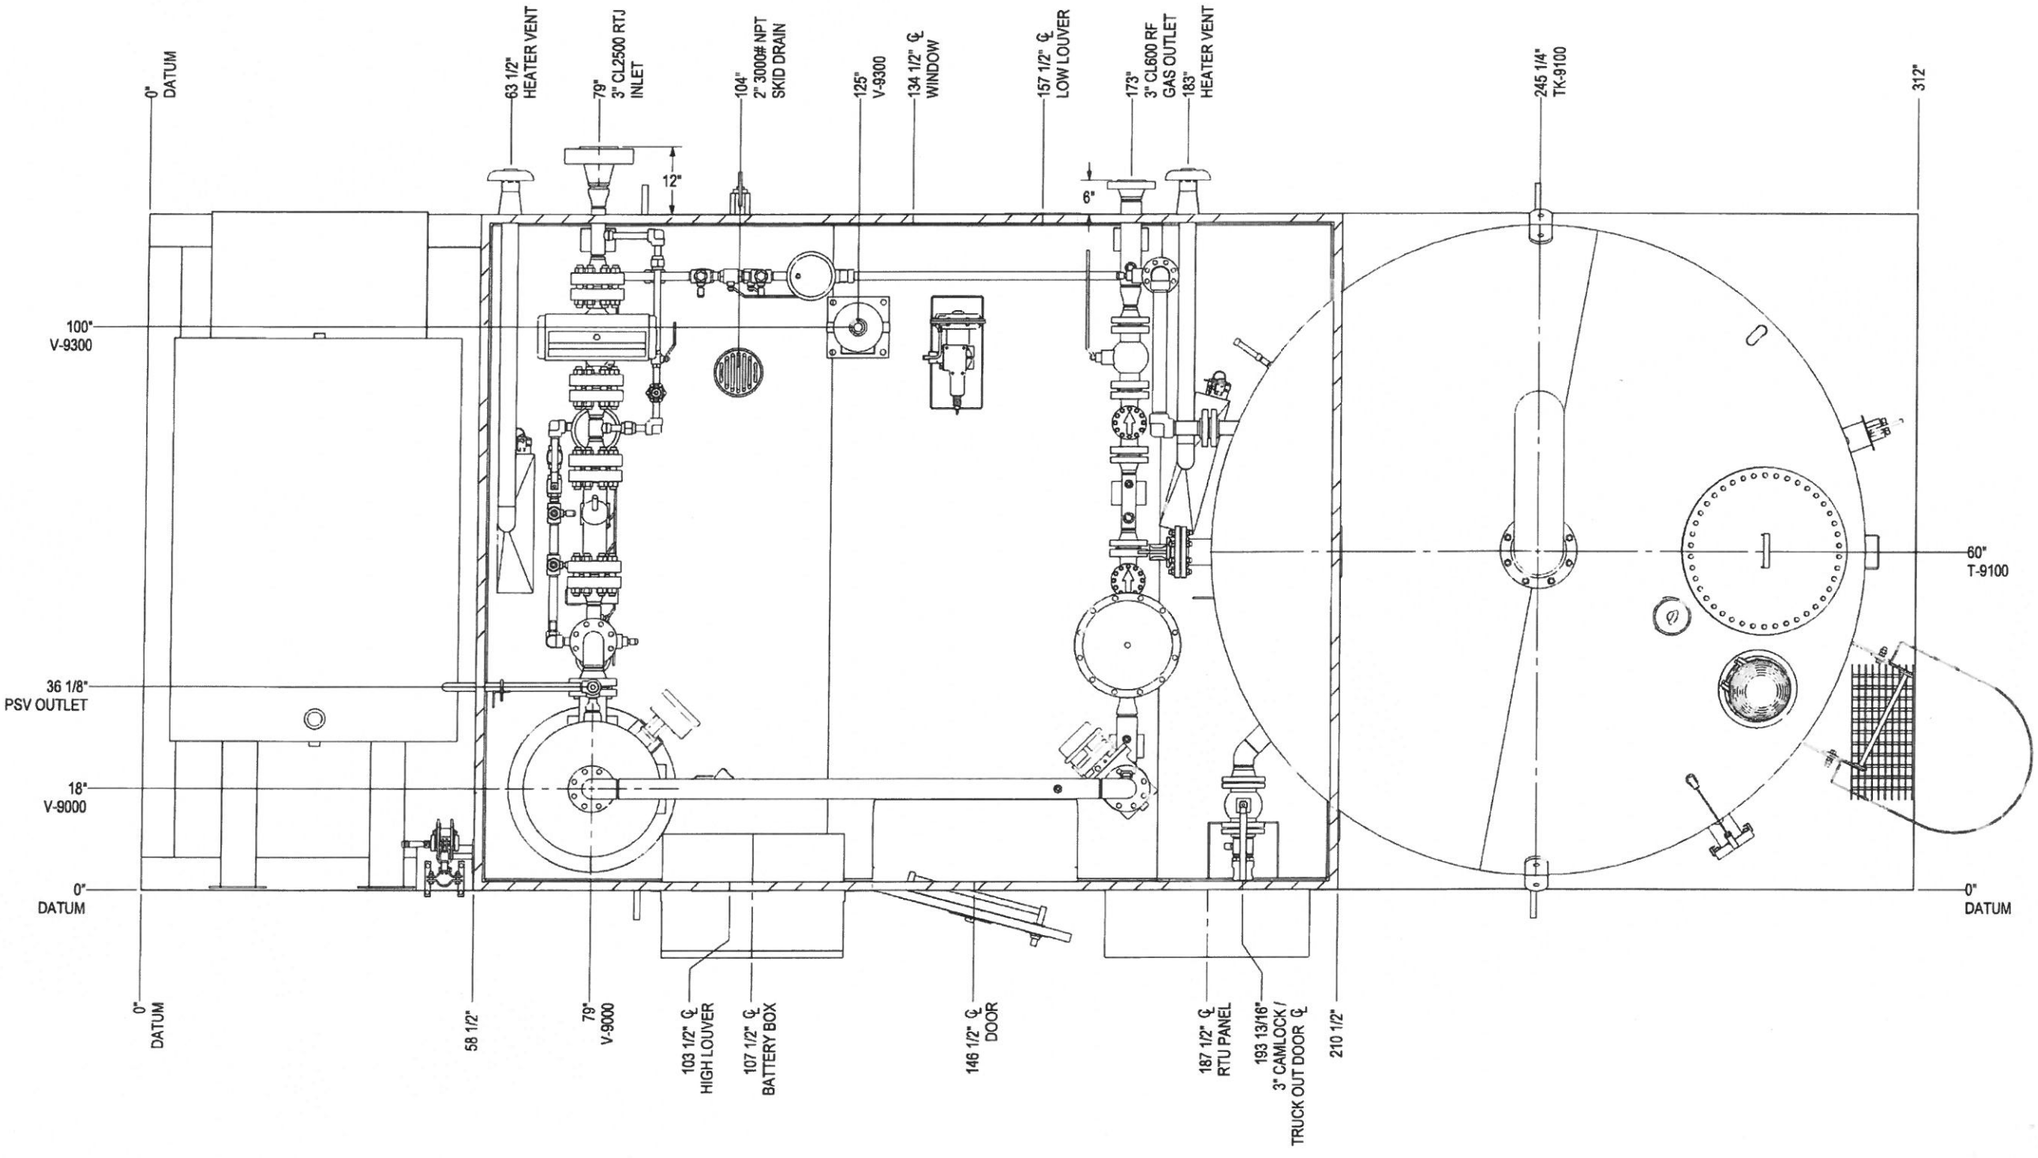

REV.	DATE	BY:	CHK:	APP:	DESCRIPTION
2	APR 15/15	PA	[illegible]	[illegible]	ADDED LADDER GRATING & METHANOL DRIP PAN
1	MAR 27/15	PA	DF	SW	ADDED PIPE SUPPORT FOR PSV
0	FEB 24/15	PA	DF	SW	ISSUED FOR CONSTRUCTION
C	JAN 19/15	PA	-	-	RE-ISSUED FOR APPROVAL
B	JAN 06/15	PA	-	-	RE-ISSUED FOR APPROVAL
A	DEC 11/14	PA	-	-	ISSUED FOR APPROVAL

DRAWING REVISIONS

ISSUED FOR CONSTRUCTION

SIGNED: _____

DATE: _____

W.O.: _____

S/N: _____

ALL DIMENSIONS IN INCHES

NWP INDUSTRIES LP

P.O. BOX 6280, INNISFAIL, AB T4G 1S9
PH: (403) 227-4100 FAX: (403) 227-4102

PROJECTION:

SCALE: AS NOTED

WEIGHT: (APPROX LBS)

24" SEPARATOR PACKAGE
C/W 100 BBL DOUBLE WALL TANK

GENERAL ARRANGEMENT - PLAN VIEW

DWN:	CHK:	APP:
PA	[illegible]	[illegible]
DATE: DEC 11/14	DATE: APR 15 2015	DATE: APR 15 2015

SHEET:	DWG:	REV:
2 OF 6	09289-001-G-000	2

COPYRIGHT © 2012 NWP THIS DRAWING IS PROPERTY OF NWP INDUSTRIES LP AND MAY NOT BE REPRODUCED WITHOUT PERMISSION. THIS DRAWING MUST BE RETURNED UPON REQUEST.

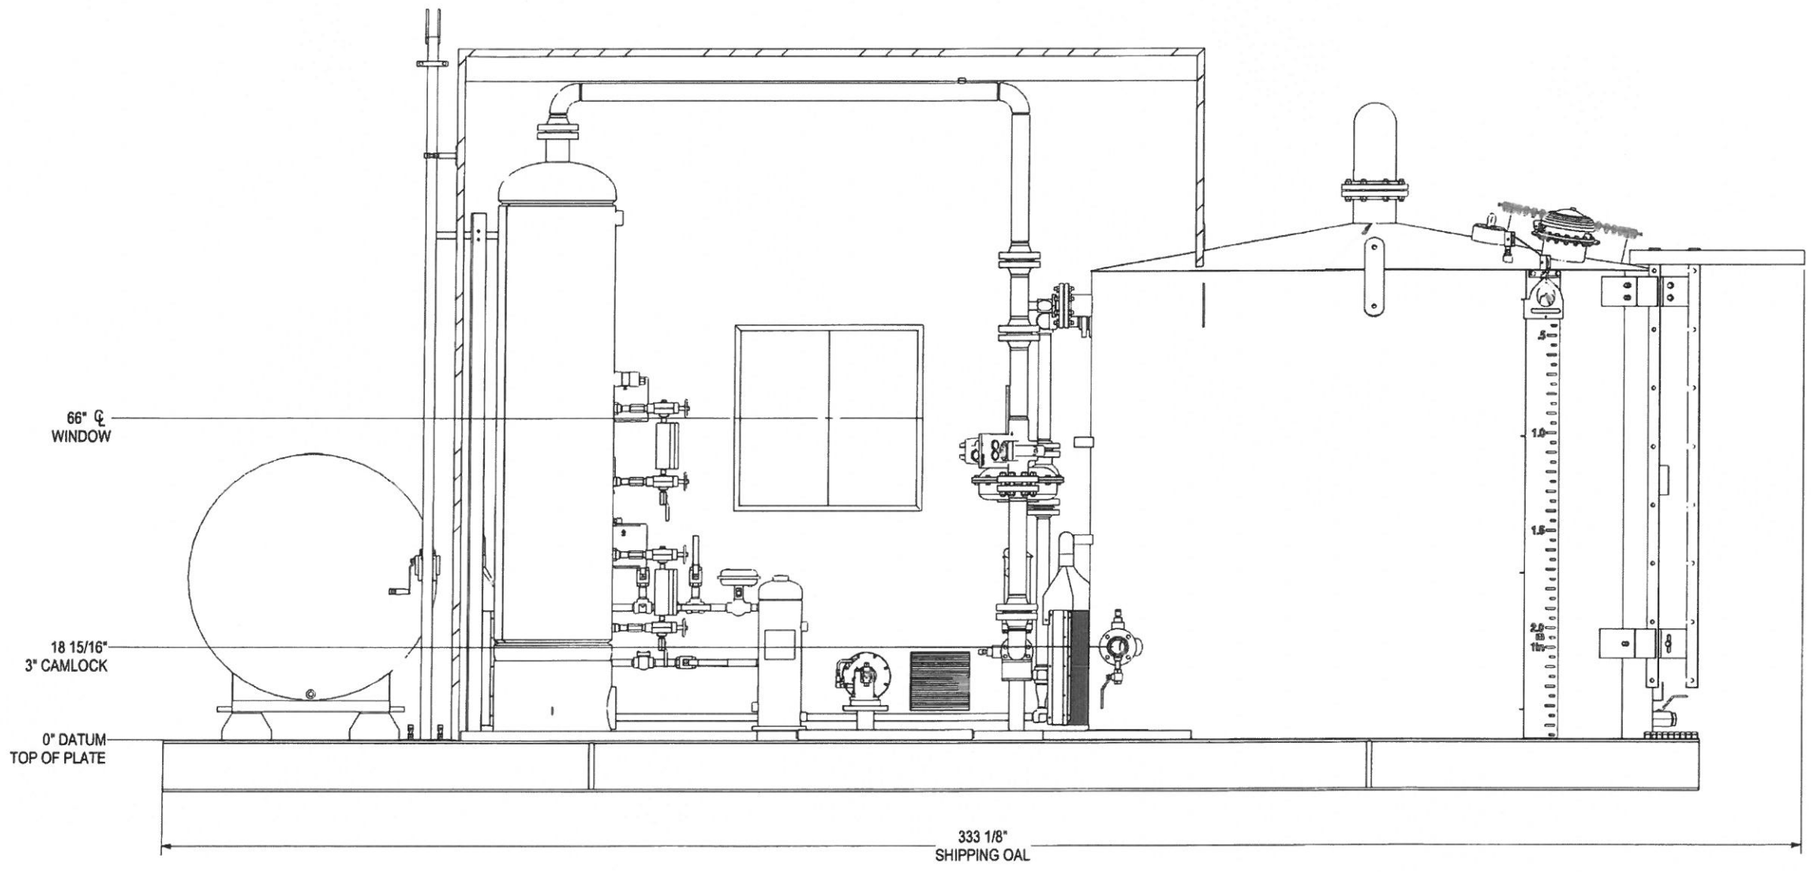

REV.	DATE	BY:	CHK:	APP:	DESCRIPTION
2	APR 15/15	PA	[illegible]	[illegible]	ADDED LADDER GRATING & METHANOL DRIP PAN
1	MAR 27/15	PA	DF	SW	ADDED PIPE SUPPORT FOR PSV
0	FEB 24/15	PA	DF	SW	ISSUED FOR CONSTRUCTION
C	JAN 19/15	PA	-	-	RE-ISSUED FOR APPROVAL
B	JAN 06/15	PA	-	-	RE-ISSUED FOR APPROVAL
A	DEC 11/14	PA	-	-	ISSUED FOR APPROVAL

DRAWING REVISIONS

ISSUED FOR CONSTRUCTION

SIGNED: _____

DATE: _____

W.O.: _____

S/N: _____

ALL DIMENSIONS IN INCHES

NWP INDUSTRIES LP

P.O. BOX 6280, INNISFAIL, AB T4G 1S9
PH: (403) 227-4100 FAX: (403) 227-4102

PROJECTION:

SCALE: AS NOTED

WEIGHT: (APPROX. LBS)

24" SEPARATOR PACKAGE
C/W 100 BBL DOUBLE WALL TANK

GENERAL ARRANGEMENT - FRONT VIEW

DWN:	CHK:	APP:
PA	[illegible]	[illegible]
DATE: DEC 11/14	DATE: APR 15 2015	DATE: APR 15 2015

SHEET:	DWG:	REV:
3 OF 6	09289-001-G-000	2

COPYRIGHT © 2012 NWP THIS DRAWING IS PROPERTY OF NWP INDUSTRIES LP AND MAY NOT BE REPRODUCED WITHOUT PERMISSION. THIS DRAWING MUST BE RETURNED UPON REQUEST.

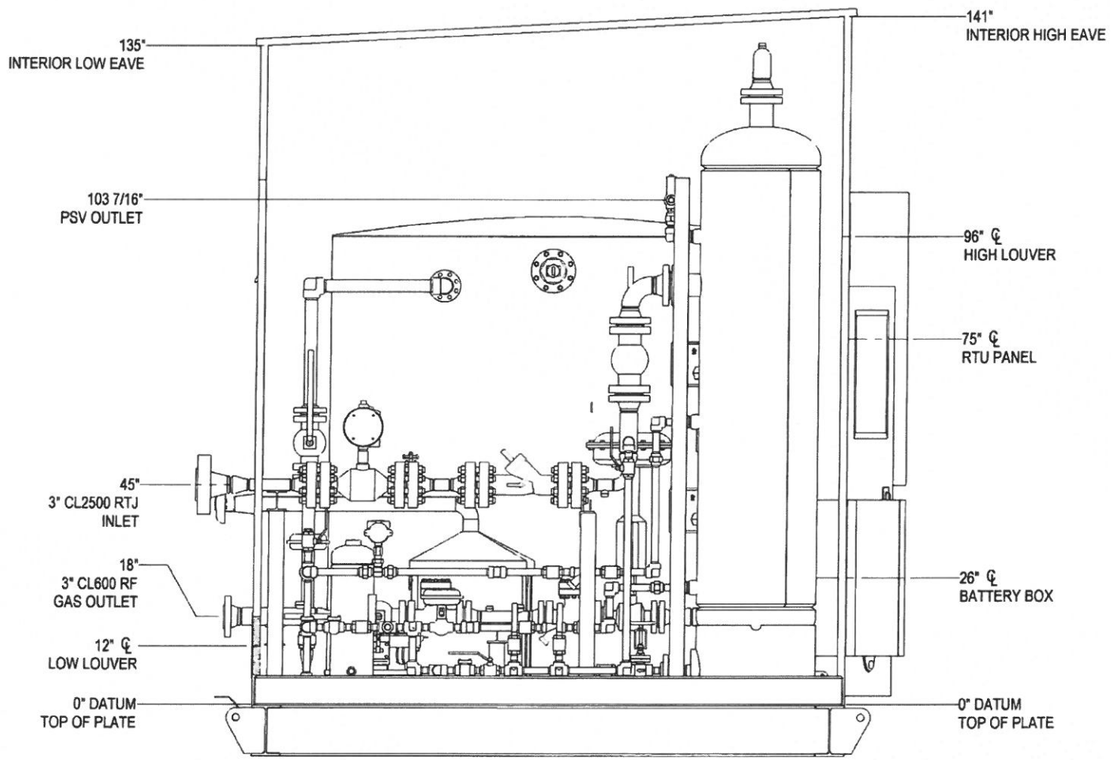

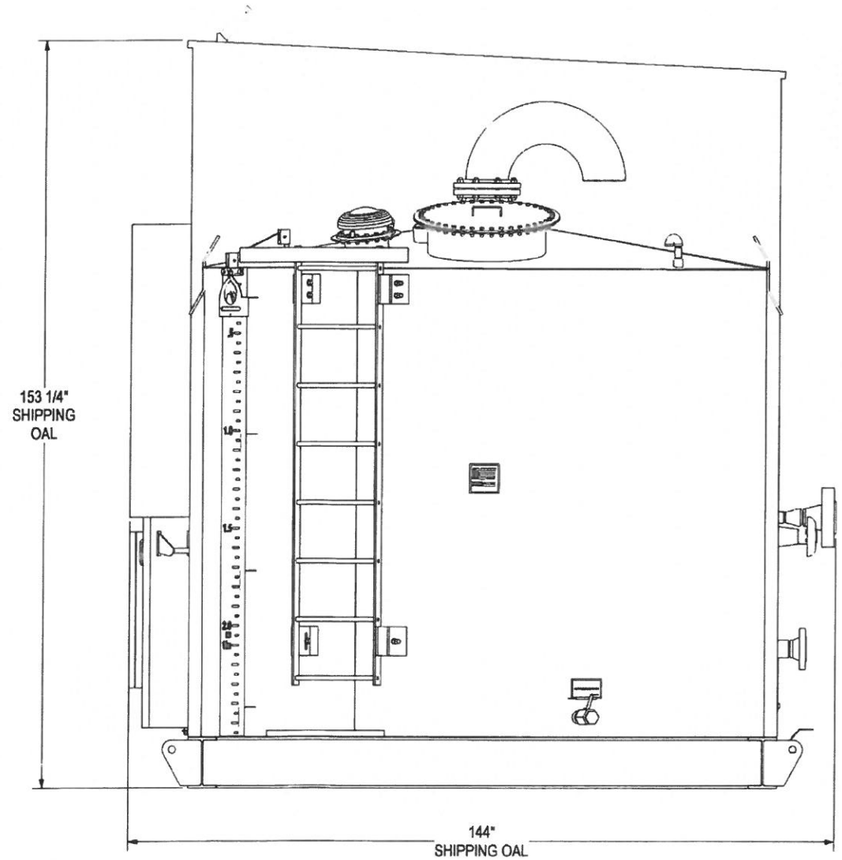

REV.	DATE	BY:	CHK:	APP:	DESCRIPTION
2	APR 15/15	PA	D	[illegible]	ADDED LADDER GRATING & METHANOL DRIP PAN
1	MAR 27/15	PA	DF	SW	ADDED PIPE SUPPORT FOR PSV
0	FEB 24/15	PA	DF	SW	ISSUED FOR CONSTRUCTION
C	JAN 19/15	PA	-	-	RE-ISSUED FOR APPROVAL
B	JAN 06/15	PA	-	-	RE-ISSUED FOR APPROVAL
A	DEC 11/14	PA	-	-	ISSUED FOR APPROVAL

DRAWING REVISIONS

ISSUED FOR CONSTRUCTION

SIGNED: _____

DATE: _____

W.O.: _____

S/N: _____

ALL DIMENSIONS IN INCHES

NWP INDUSTRIES LP

P.O. BOX 6280, INNISFAIL, AB T4G 1S9
PH: (403) 227-4100 FAX: (403) 227-4102

PROJECTION:

SCALE: AS NOTED

WEIGHT: (APPROX. LBS)

24" SEPARATOR PACKAGE
C/W 100 BBL DOUBLE WALL TANK

GENERAL ARRANGEMENT - LEFT & RIGHT VIEW

DWN:	CHK:	APP:
PA	D	[illegible]
DATE: DEC 11/14	DATE: APR 15 2015	DATE: APR 15 2015

SHEET:	DWG:	REV:
4 OF 6	09289-001-G-000	2

COPYRIGHT © 2012 NWP THIS DRAWING IS PROPERTY OF NWP INDUSTRIES LP AND MAY NOT BE REPRODUCED WITHOUT PERMISSION. THIS DRAWING MUST BE RETURNED UPON REQUEST.

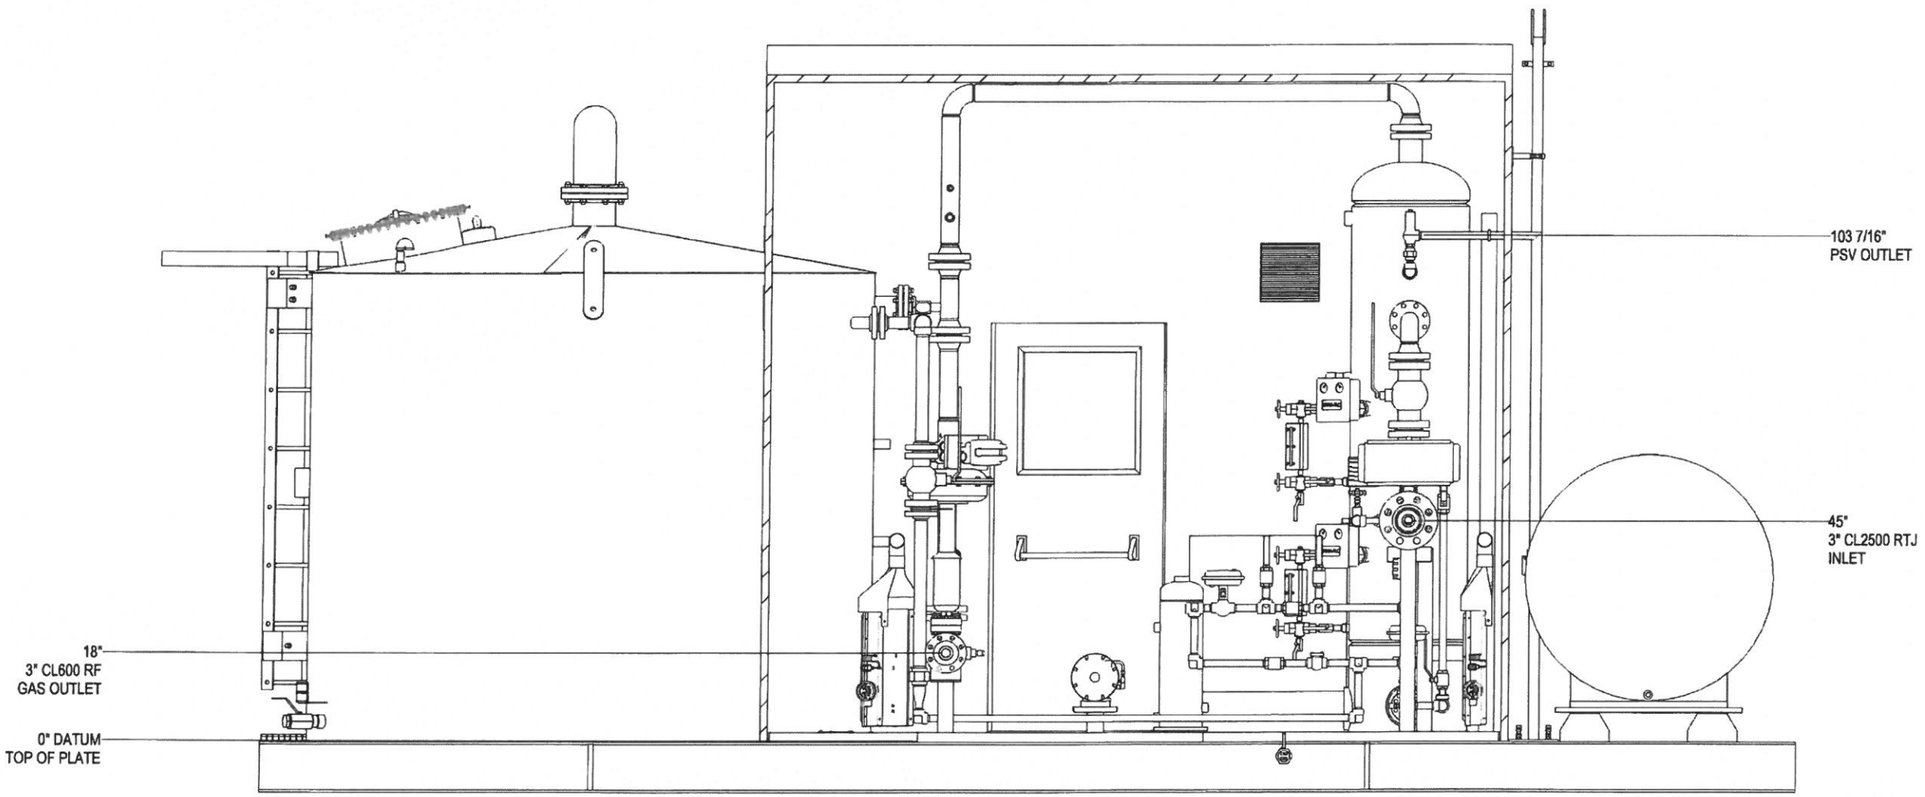

REV.	DATE	BY:	CHK:	APP:	DESCRIPTION
2	APR 15/15	PA	D	fal	ADDED LADDER GRATING & METHANOL DRIP PAN
1	MAR 27/15	PA	DF	SW	ADDED PIPE SUPPORT FOR PSV
0	FEB 24/15	PA	DF	SW	ISSUED FOR CONSTRUCTION
C	JAN 19/15	PA	-	-	RE-ISSUED FOR APPROVAL
B	JAN 06/15	PA	-	-	RE-ISSUED FOR APPROVAL
A	DEC 11/14	PA	-	-	ISSUED FOR APPROVAL

DRAWING REVISIONS

ISSUED FOR CONSTRUCTION

SIGNED: _____

DATE: _____

W.O.: _____

S/N: _____

ALL DIMENSIONS IN INCHES

NWP INDUSTRIES LP

P.O. BOX 6280, INNISFAIL, AB T4G 1S9
PH: (403) 227-4100 FAX: (403) 227-4102

PROJECTION:

SCALE: AS NOTED

WEIGHT: (APPROX. LBS)

24" SEPARATOR PACKAGE
C/W 100 BBL DOUBLE WALL TANK

GENERAL ARRANGEMENT - BACK VIEW

DWN:	CHK:	APP:
PA	D	fal
DATE: DEC 11/14	DATE: APR 15 2015	DATE: APR 15 2015

SHEET:	DWG:	REV:
5 OF 6	09289-001-G-000	2

ORIGINAL

COPYRIGHT © 2012 NWP THIS DRAWING IS PROPERTY OF NWP INDUSTRIES LP AND MAY NOT BE REPRODUCED WITHOUT PERMISSION. THIS DRAWING MUST BE RETURNED UPON REQUEST.

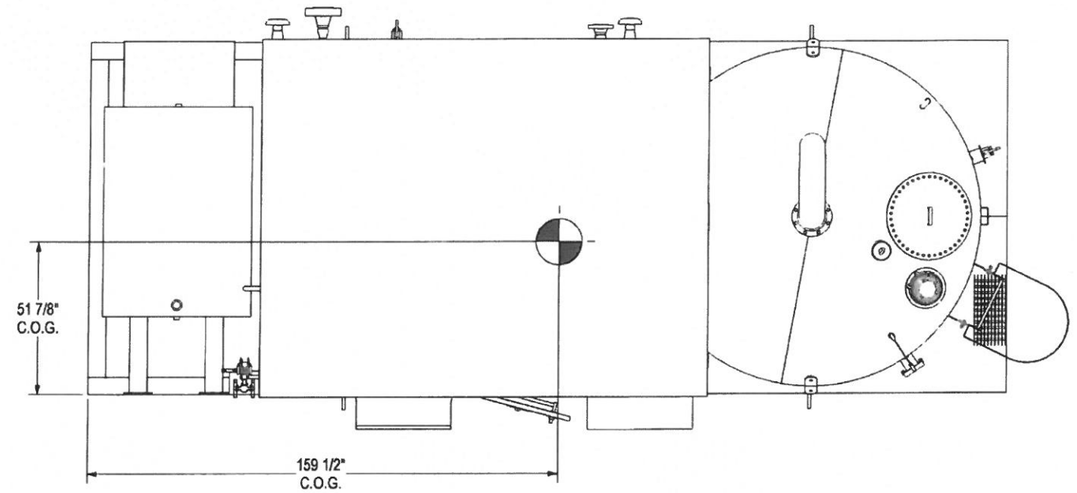

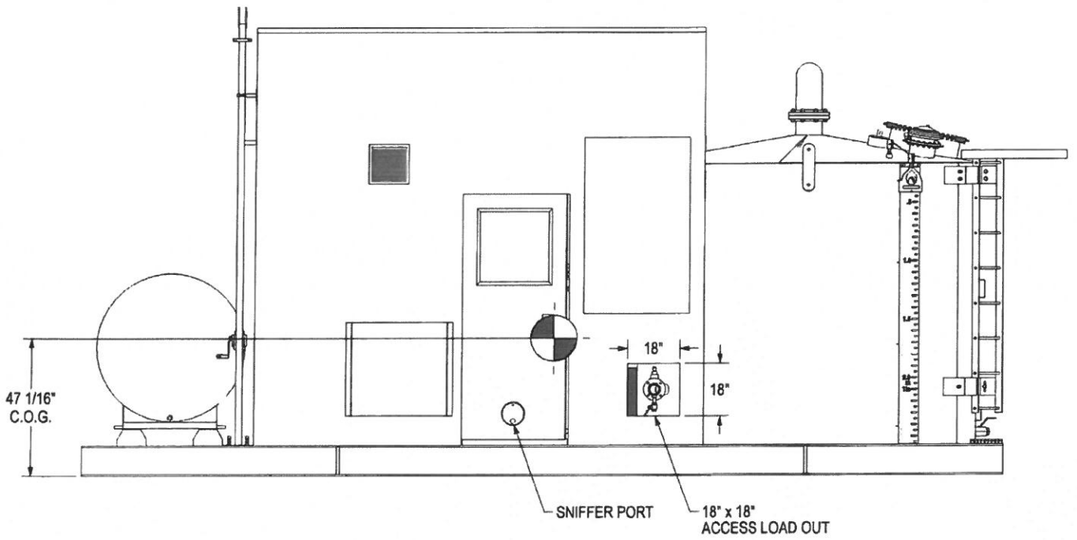

APPROX. PACKAGE WEIGHT: 19,500 LBS
VESSEL: 2,700 LBS, 100 BBL TANK: 6,500 LBS, PIPING: 2,500 LBS
SCRUBBER: 120 LBS, 500 GAL TANK: 1,000 LBS
BUILDING: 1,780 LBS, SKID: 4,900 LBS
NOTE: PACKAGE MUST BE LIFTED WITH SLINGS PERPENDICULAR TO THE GROUND.

REV.	DATE	BY:	CHK:	APP:	DESCRIPTION
2	APR 15/15	PA	D	fai	ADDED LADDER GRATING & METHANOL DRIP PAN
1	MAR 27/15	PA	DF	SW	ADDED PIPE SUPPORT FOR PSV
0	FEB 24/15	PA	DF	SW	ISSUED FOR CONSTRUCTION
C	JAN 19/15	PA	-	-	RE-ISSUED FOR APPROVAL
B	JAN 06/15	PA	-	-	RE-ISSUED FOR APPROVAL
A	DEC 11/14	PA	-	-	ISSUED FOR APPROVAL

DRAWING REVISIONS

ISSUED FOR CONSTRUCTION

SIGNED: _____

DATE: _____

W.O.: _____

S/N: _____

ALL DIMENSIONS IN INCHES

NWP INDUSTRIES LP
P.O. BOX 6280, INNISFAIL, AB T4G 1S9
PH: (403) 227-4100 FAX: (403) 227-4102

PROJECTION: | SCALE: AS NOTED | WEIGHT: (APPROX. LBS)

24" SEPARATOR PACKAGE
C/W 100 BBL DOUBLE WALL TANK

PACKAGE WEIGHT AND CENTER OF GRAVITY

DWN:	CHK:	APP:
PA	D	fai
DATE: DEC 11/14	DATE: APR 15 2015	DATE: APR 15 2015

SHEET:	DWG:	REV:
6 OF 6	09289-001-G-000	2

ORIGINAL

COPYRIGHT © 2012 NWP THIS DRAWING IS PROPERTY OF NWP INDUSTRIES LP AND MAY NOT BE REPRODUCED WITHOUT PERMISSION. THIS DRAWING MUST BE RETURNED UPON REQUEST.