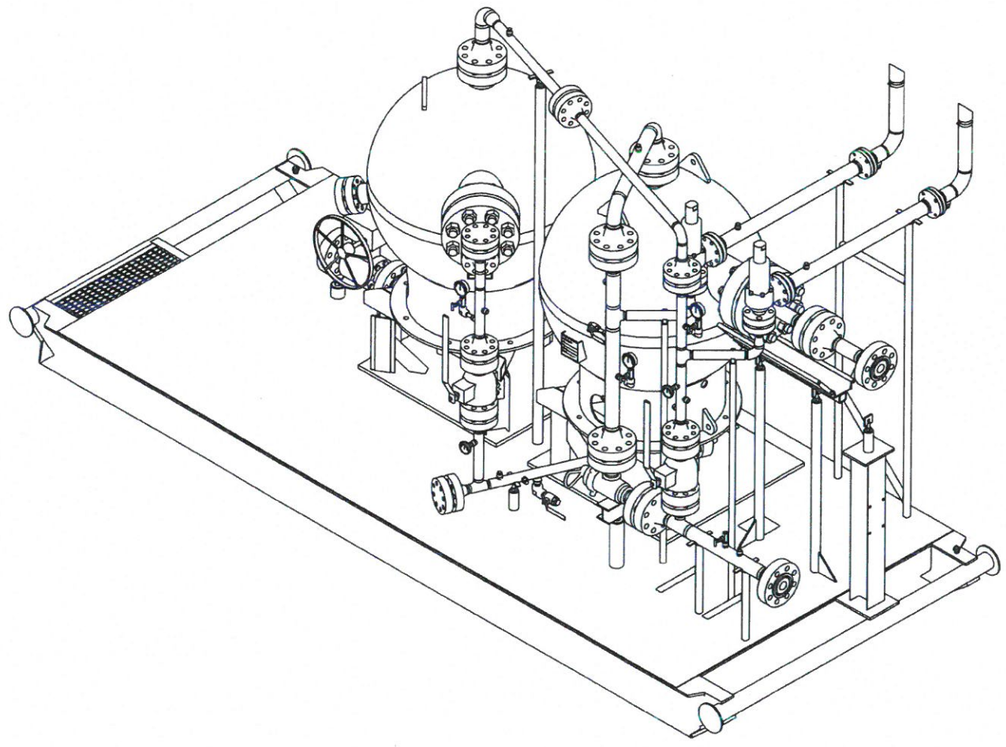

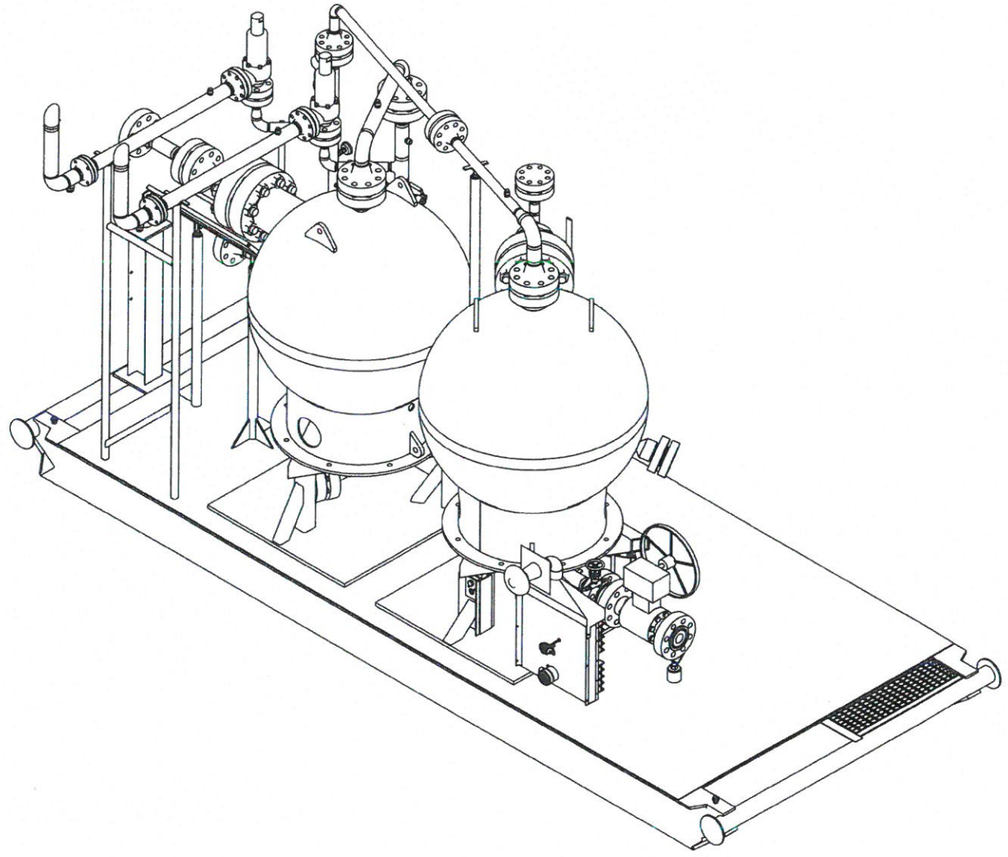

FILL VOLUME DATA	
PIPING VOLUME:	16 L
VESSEL VOLUME:	1,898 L
TOTAL VOLUME:	1,914 L

SHIPPING DATA	
APPROX. OVERALL HEIGHT:	133 7/8"
APPROX. OVERALL LENGTH:	248"
APPROX. OVERALL WIDTH:	113 1/8"
APPROX. PACKAGE WEIGHT:	38,900 LBS

REV.	DATE	BY:	CHK:	APP:	DESCRIPTION
0	MAR 07/19	CSD	D	DY	ISSUED FOR CONSTRUCTION
A	FEB 26/19	CSD	-	-	ISSUED FOR APPROVAL

DRAWING REVISIONS

ISSUED FOR CONSTRUCTION

SIGNED: _____

DATE: _____

W.O.: _____

S/N: _____

ALL DIMENSIONS IN INCHES

ORIGINAL

SegreTECH INC.

P.O. BOX 6280, INNISFAIL, AB T4G 1S9
PH: (403) 227-4100 FAX: (403) 227-4102

SEGRETECH INC.
DUAL 48" ID SPHERE, 4" THK WALL
2500# SOUR SERVICE, SAND SEPARATOR PACKAGE

GENERAL ARRANGEMENT - ISOMETRIC VIEWS

DWN:	CSD	CHK:	D	APP:	DY
DATE:	FEB 26/19	DATE:	MAR 07 2019	DATE:	MAR 07 2019

PROJECTION: | SCALE: AS NOTED | WEIGHT: (APPROX. LBS)

SHEET: 1 OF 5 | DWG: 10677-003-G-000 | REV: 0

COPYRIGHT © 2012 NWP THIS DRAWING IS PROPERTY OF NWP INDUSTRIES LP AND MAY NOT BE REPRODUCED WITHOUT PERMISSION. THIS DRAWING MUST BE RETURNED UPON REQUEST.

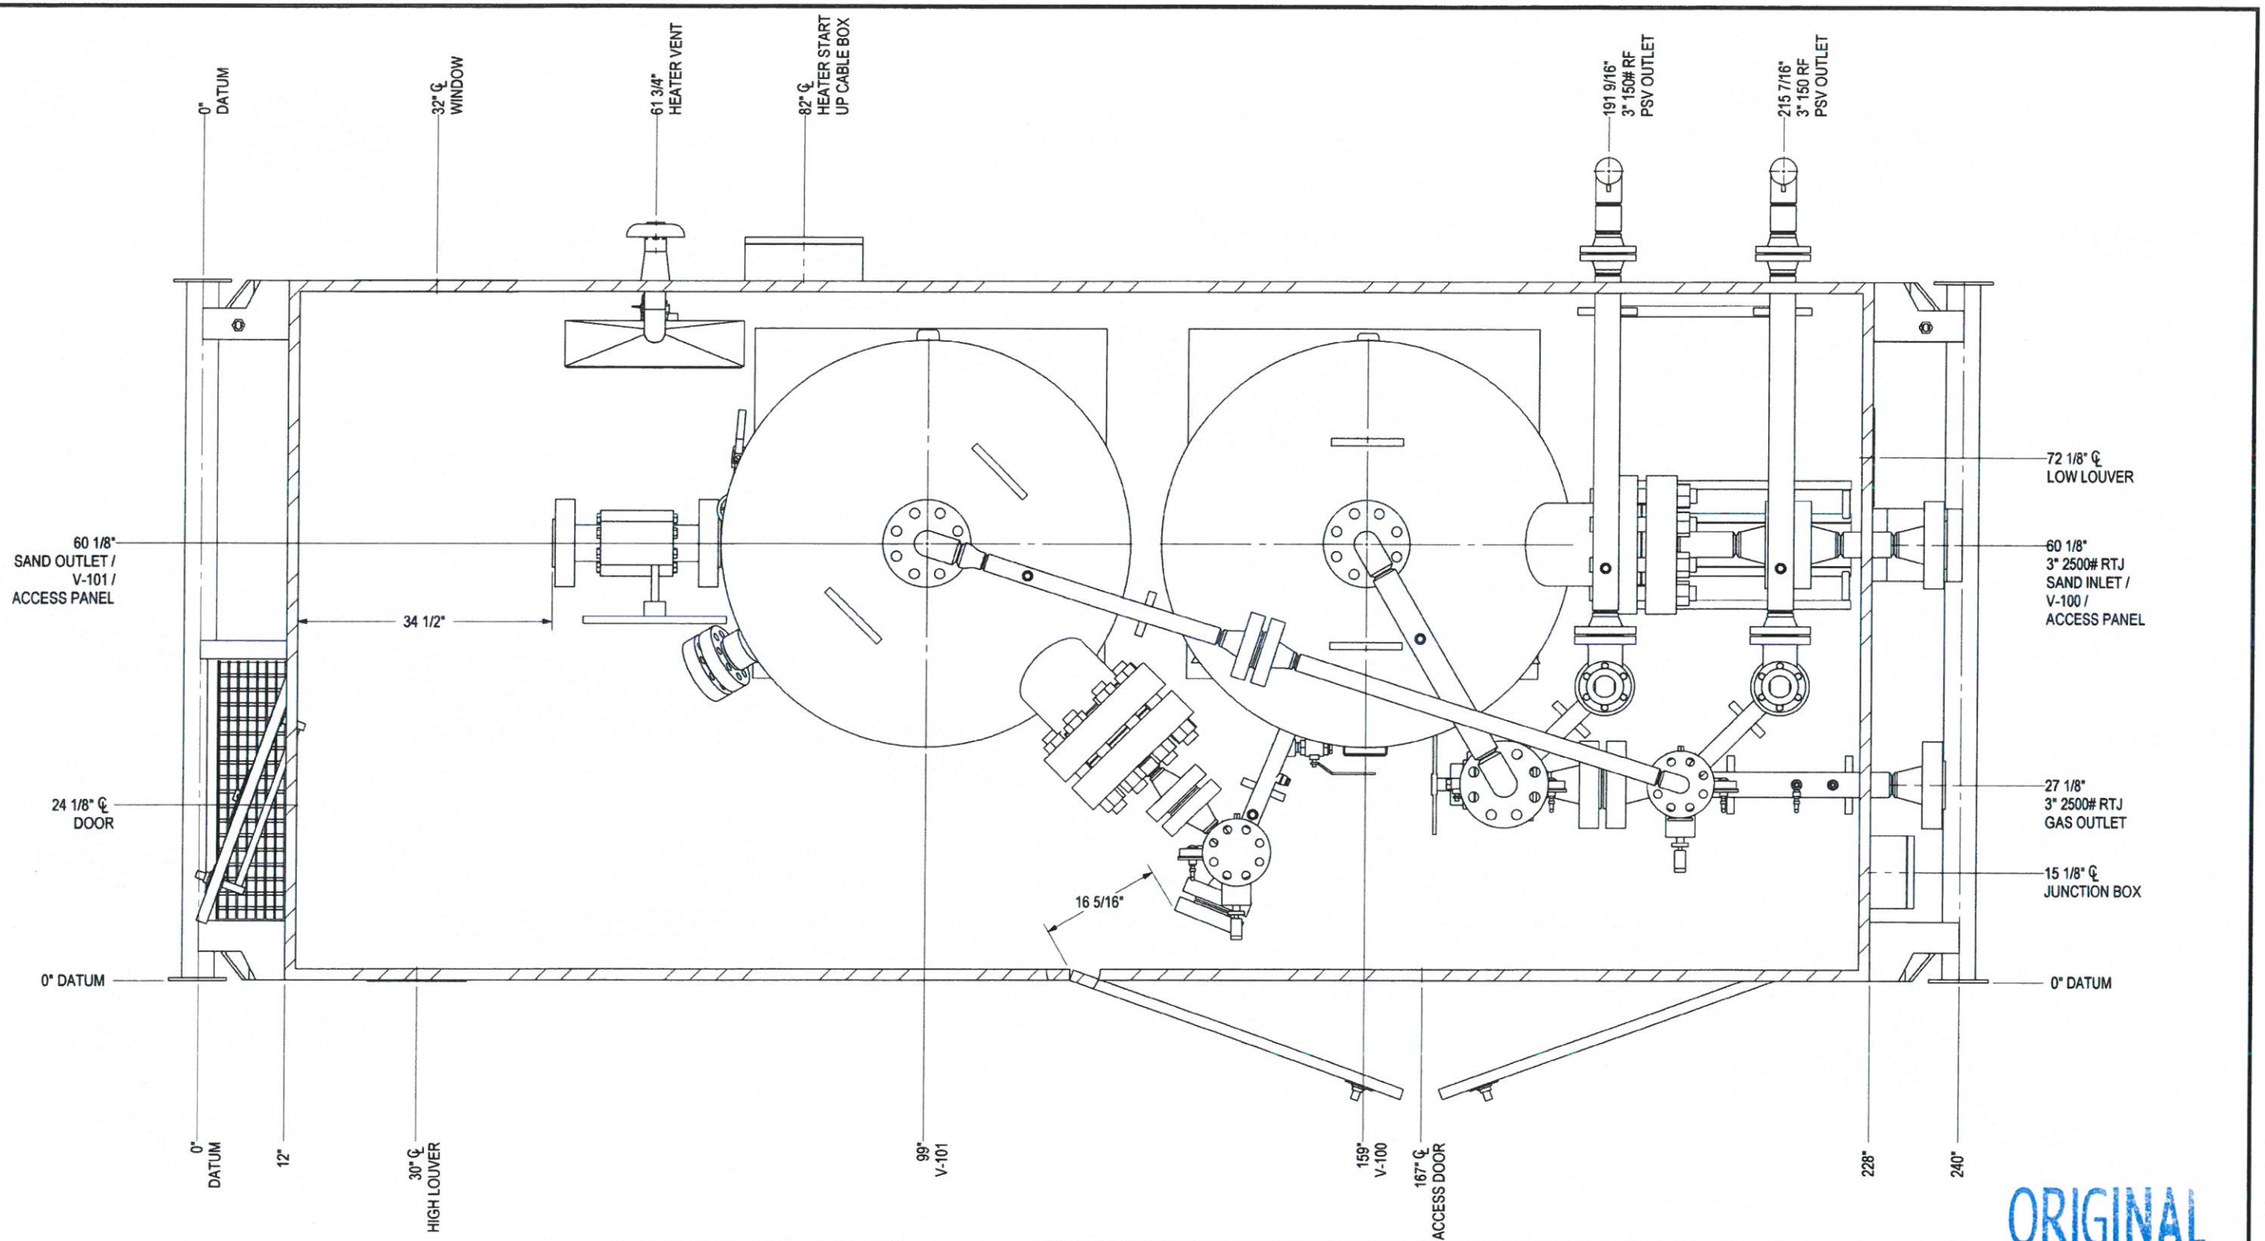

ORIGINAL

REV.	DATE	BY:	CHK:	APP:	DESCRIPTION
0	MAR 07/19	CSD	D	DY	ISSUED FOR CONSTRUCTION
A	FEB 26/19	CSD	-	-	ISSUED FOR APPROVAL

DRAWING REVISIONS

ISSUED FOR CONSTRUCTION

SIGNED: _____

DATE: _____

W.O.: _____

S/N: _____

ALL DIMENSIONS IN INCHES

SegreTECH INC.

P.O. BOX 6280, INNISFAIL, AB T4G 1S9
PH: (403) 227-4100 FAX: (403) 227-4102

SEGRETECH INC.
DUAL 48" ID SPHERE, 4" THK WALL
2500# SOUR SERVICE, SAND SEPARATOR PACKAGE

GENERAL ARRANGEMENT - PLAN VIEW

DWN:	CSD	CHK:	D	APP:	DY
DATE:	FEB 26/19	DATE:	MAR 07 2019	DATE:	MAR 07 2019

PROJECTION: | SCALE: AS NOTED | WEIGHT: (APPROX. LBS)

SHEET: 2 OF 5 | DWG: 10677-003-G-000 | REV: 0

COPYRIGHT © 2012 NWP THIS DRAWING IS PROPERTY OF NWP INDUSTRIES LP AND MAY NOT BE REPRODUCED WITHOUT PERMISSION. THIS DRAWING MUST BE RETURNED UPON REQUEST.

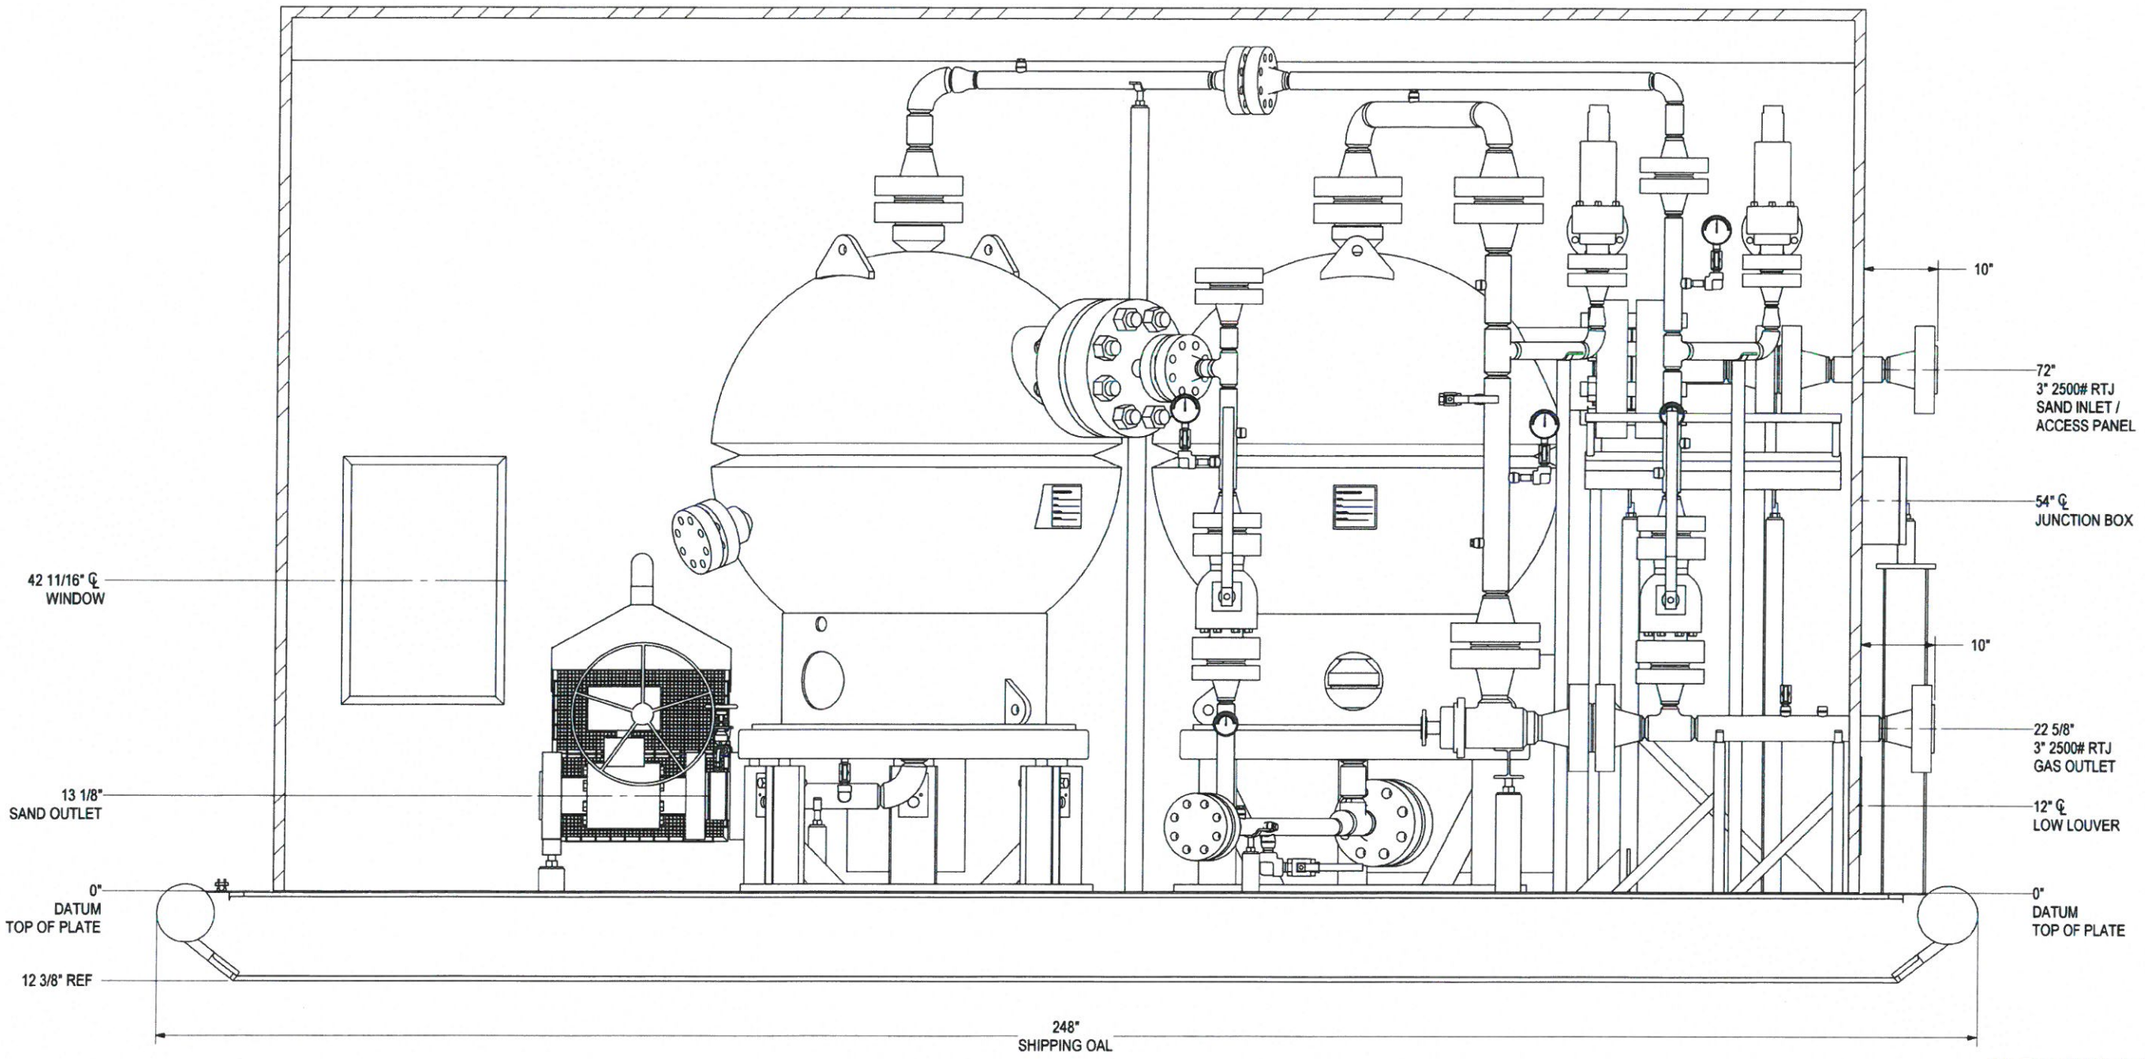

ORIGINAL

REV.	DATE	BY:	CHK:	APP:	DESCRIPTION
0	MAR 07/19	CSD	Q	DY	ISSUED FOR CONSTRUCTION
A	FEB 26/19	CSD	-	-	ISSUED FOR APPROVAL

DRAWING REVISIONS

ISSUED FOR CONSTRUCTION

SIGNED: _____

DATE: _____

W.O.: _____

S/N: _____

ALL DIMENSIONS IN INCHES

SegreTECH INC.

P.O. BOX 6280, INNISFAIL, AB T4G 1S9
PH: (403) 227-4100 FAX: (403) 227-4102

SEGRETECH INC.
DUAL 48" ID SPHERE, 4" THK WALL
2500# SOUR SERVICE, SAND SEPARATOR PACKAGE

GENERAL ARRANGEMENT - FRONT VIEW

DWN:	CHK:	APP:
CSD	Q	DY
DATE: FEB 26/19	DATE: MAR 07 2019	DATE: MAR 07 2019

PROJECTION: | SCALE: AS NOTED | WEIGHT: (APPROX. LBS)

SHEET: 3 OF 5 | DWG: 10677-003-G-000 | REV: 0

COPYRIGHT © 2012 NWP THIS DRAWING IS PROPERTY OF NWP INDUSTRIES LP AND MAY NOT BE REPRODUCED WITHOUT PERMISSION. THIS DRAWING MUST BE RETURNED UPON REQUEST.

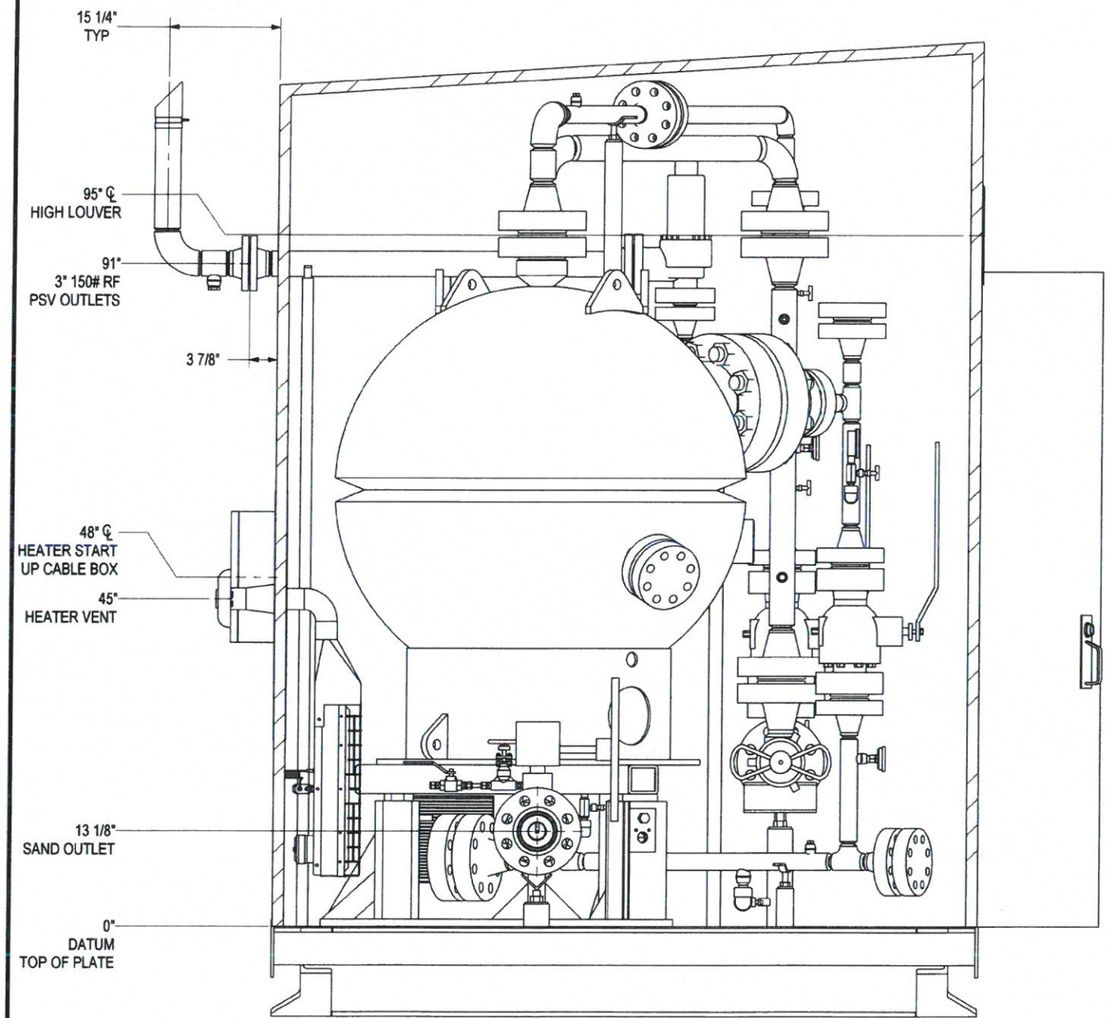

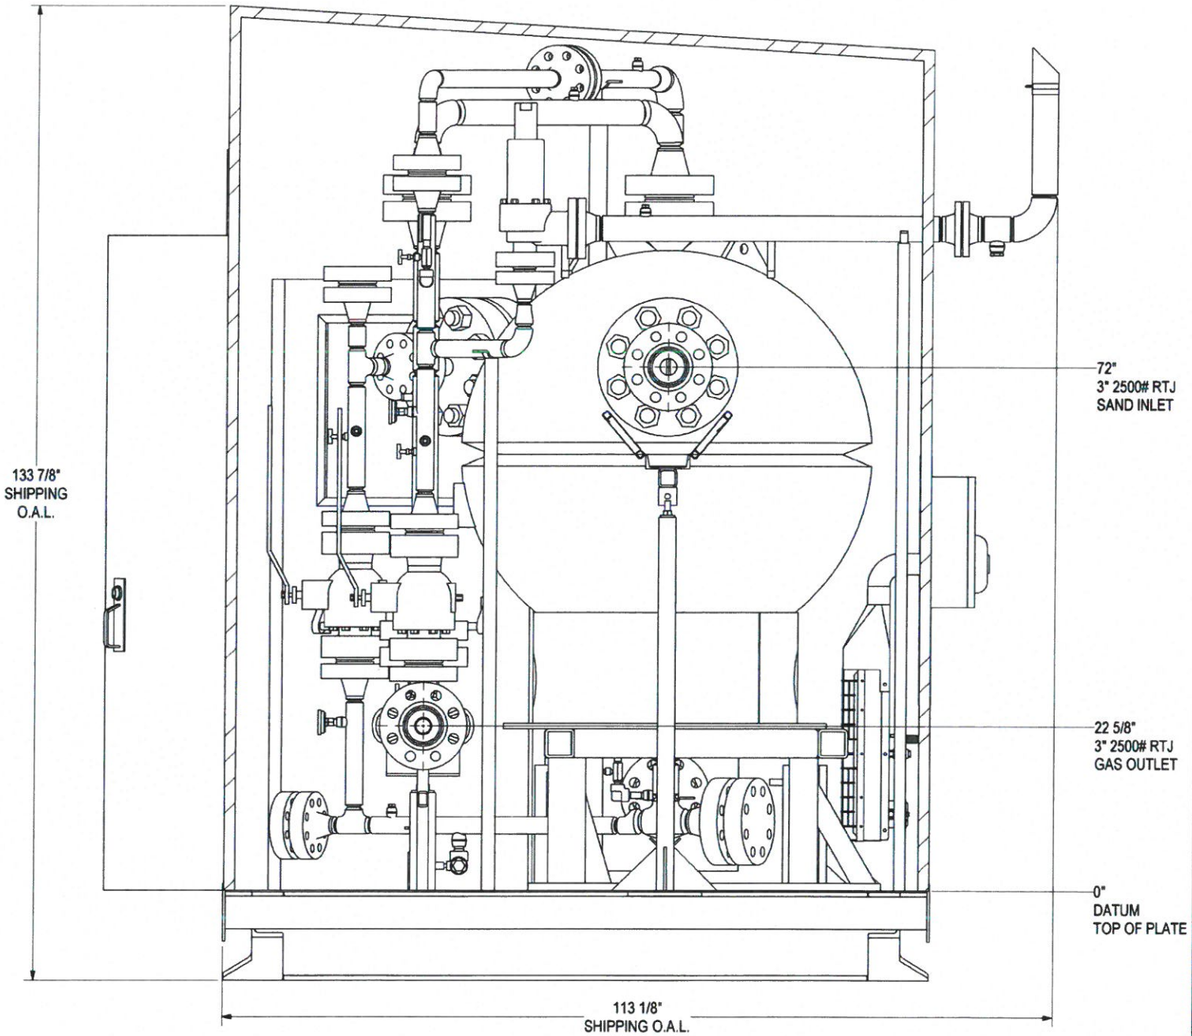

ORIGINAL

REV.	DATE	BY:	CHK:	APP:	DESCRIPTION
0	MAR 07/19	CSD		DH	ISSUED FOR CONSTRUCTION
A	FEB 26/19	CSD	-	-	ISSUED FOR APPROVAL

DRAWING REVISIONS

ISSUED FOR CONSTRUCTION

SIGNED: _____

DATE: _____

W.O.: _____

S/N: _____

ALL DIMENSIONS IN INCHES

SegreTECH INC.

P.O. BOX 6280, INNISFAIL, AB T4G 1S9
PH: (403) 227-4100 FAX: (403) 227-4102

PROJECTION:

SCALE: AS NOTED

WEIGHT: (APPROX. LBS)

SEGRETECH INC.
DUAL 48" ID SPHERE, 4" THK WALL
2500# SOUR SERVICE, SAND SEPARATOR PACKAGE

GENERAL ARRANGEMENT - BACK VIEW

DWN:	CHK:	APP:
CSD		DH
DATE: FEB 26/19	DATE: MAR 07 2019	DATE: MAR 07 2019

SHEET:	DWG:	REV:
4 OF 5	10677-003-G-000	0

COPYRIGHT © 2012 NWP THIS DRAWING IS PROPERTY OF NWP INDUSTRIES LP AND MAY NOT BE REPRODUCED WITHOUT PERMISSION. THIS DRAWING MUST BE RETURNED UPON REQUEST.

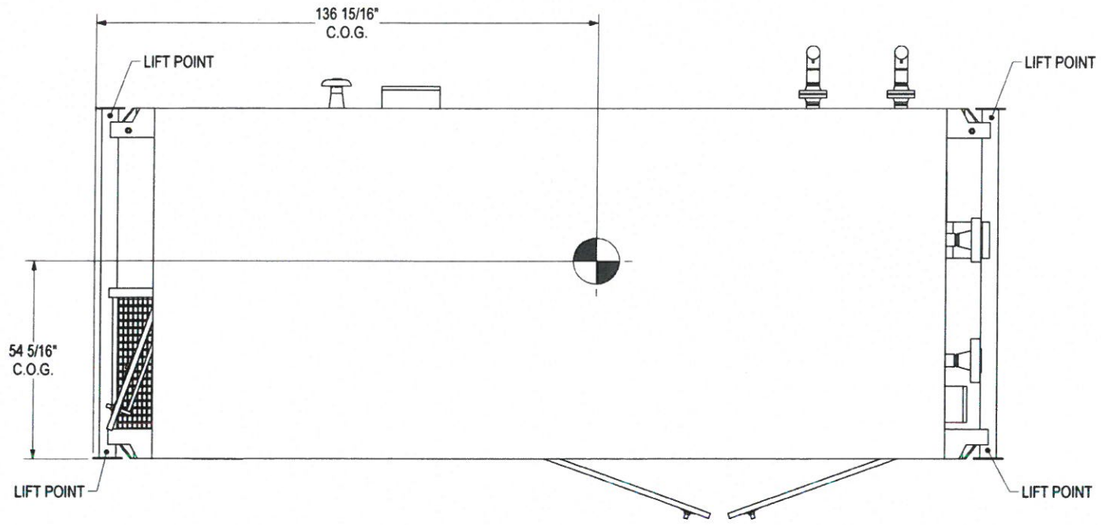

PLAN VIEW
SCALE: 1:40

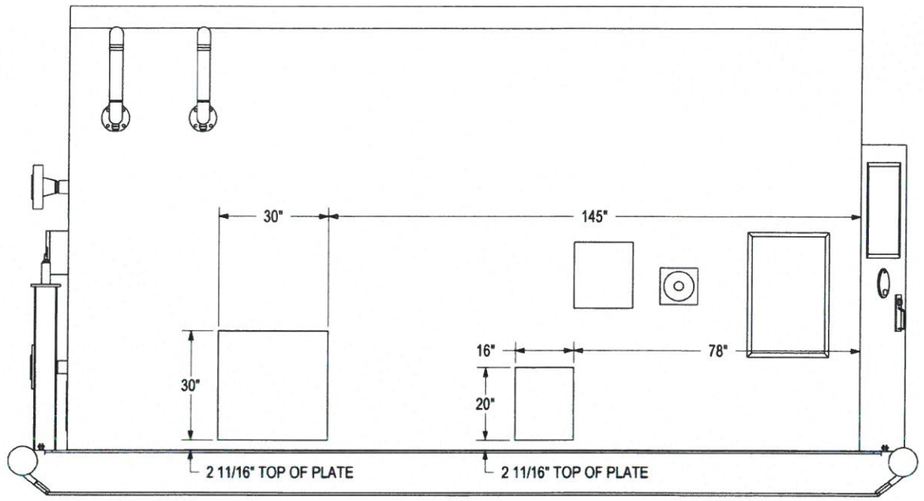

PLAN VIEW
SCALE: 1:40

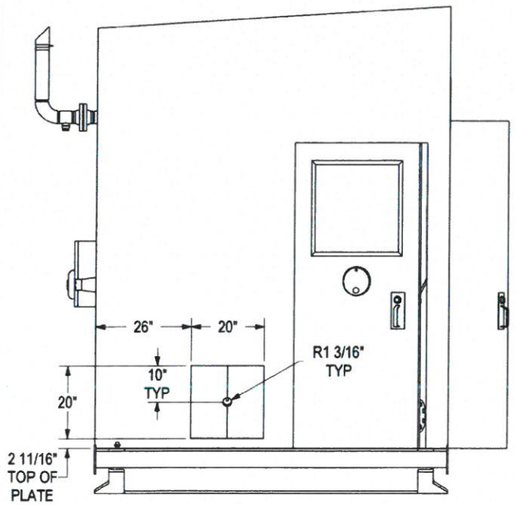

LEFT VIEW
SCALE: 1:40

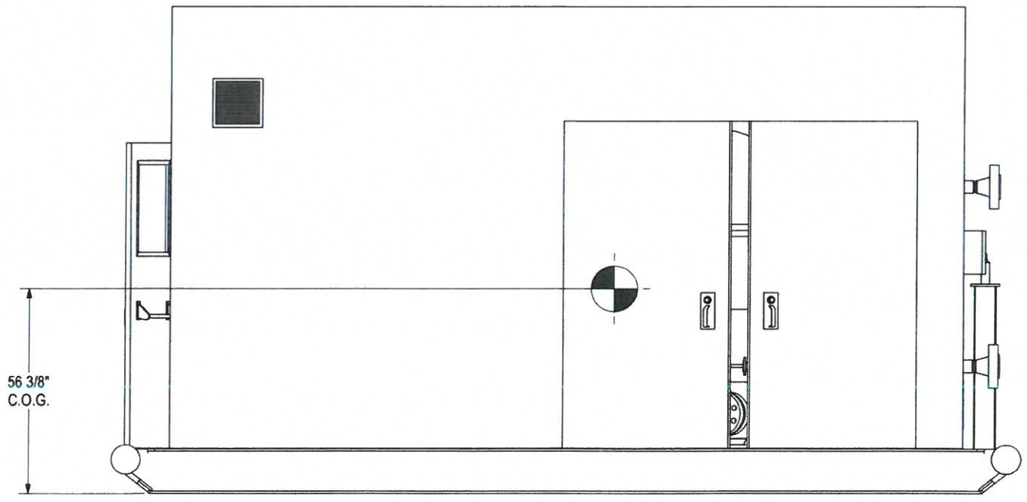

FRONT VIEW
SCALE: 1:40

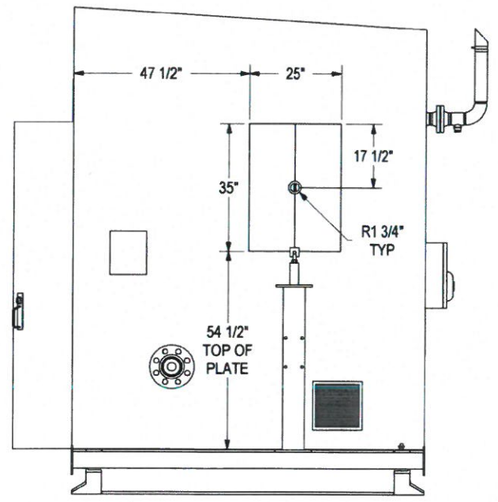

RIGHT VIEW
SCALE: 1:40

ORIGINAL

REV.	DATE	BY:	CHK:	APP:	DESCRIPTION
0	MAR 07/19	CSD	[illegible]	DY	ISSUED FOR CONSTRUCTION
A	FEB 26/19	CSD	-	-	ISSUED FOR APPROVAL

DRAWING REVISIONS

ISSUED FOR CONSTRUCTION

SIGNED: _____

DATE: _____

W.O.: _____

S/N: _____

ALL DIMENSIONS IN INCHES

SegreTECH INC.
P.O. BOX 6280, INNISFAIL, AB T4G 1S9
PH: (403) 227-4100 FAX: (403) 227-4102

PROJECTION:

SCALE: AS NOTED

WEIGHT: (APPROX. LBS)

SEGRETECH INC.
DUAL 48" ID SPHERE, 4" THK WALL
2500# SOUR SERVICE, SAND SEPARATOR PACKAGE

PACKAGE CENTER OF GRAVITY

DWN:	CHK:	APP:
CSD	[illegible]	DY
DATE: FEB 26/19	DATE: MAR 07 2019	DATE: MAR 07 2019

SHEET: 5 OF 5

DWG: 10677-003-G-000

REV: 0

COPYRIGHT © 2012 NWP THIS DRAWING IS PROPERTY OF NWP INDUSTRIES LP AND MAY NOT BE REPRODUCED WITHOUT PERMISSION. THIS DRAWING MUST BE RETURNED UPON REQUEST.